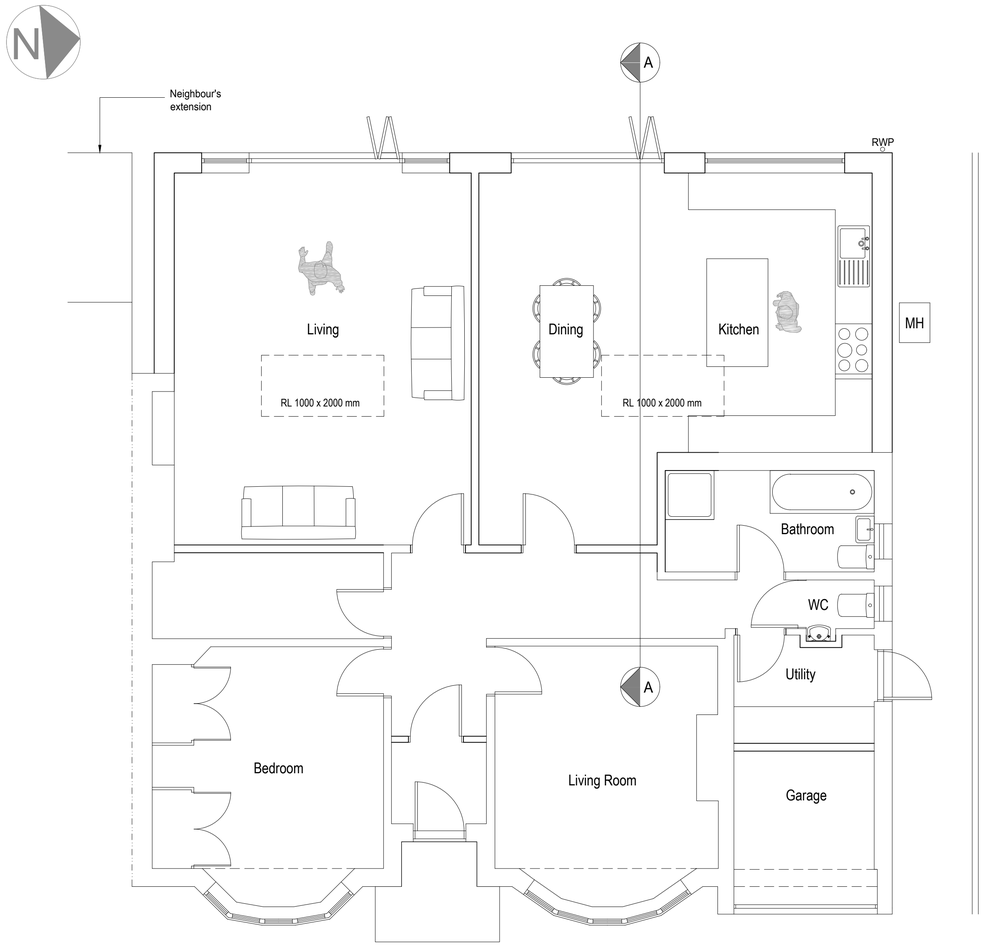

Proposed Ground Floor Plan 1:50



Block plan 1:500

1:500 0 10 20 30 40 50m

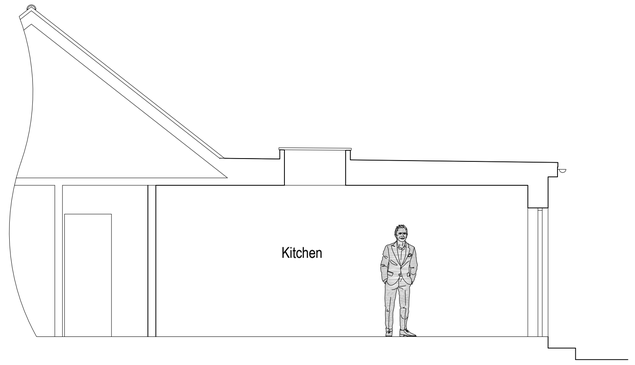

Proposed Section A-A 1:50

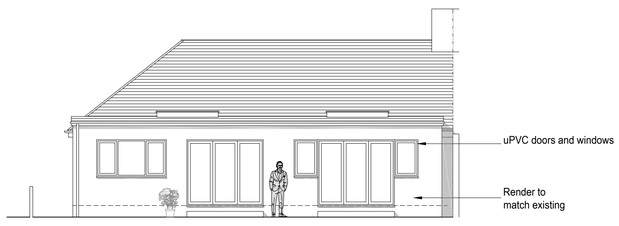

Proposed West Elevation 1:100

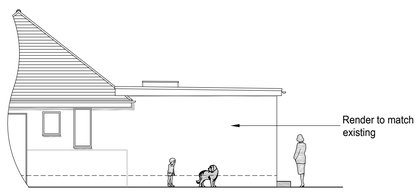

Proposed North Elevation 1:100

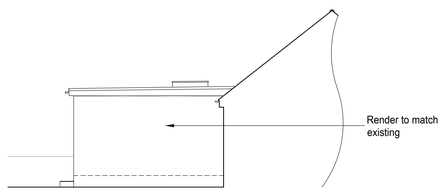

Proposed South Elevation 1:100

1:100 0 1 2 3 4 5 6 7 8 9 10m

1:50 0 1 2 3 4 5 6 7 8 9 10m

amendments
Rev A: 09/07/21

bpm Architectural Services Ltd.

client: John Townsend

project: 6 Springate Road
Brighton
East Sussex
BN42 4LF

project ref: 2545 Drawing No. 02A

drawing title: Proposed plans, elevations and section

drawn by: J. Boys

date: Jul 21 scale: 1:50/100@ A1

www.bpmnet.co.uk
info@bpmnet.co.uk

Do not scale off drawing, check all dimensions on site before all work is commenced

All goods materials workmanship to conform with current building regs BSS and COP's