


TYPICAL DETAILS OF SLIDING SASH WINDOWS AND TIMBER MOULDINGS TO DORMERS AND MANSARD ROOF.

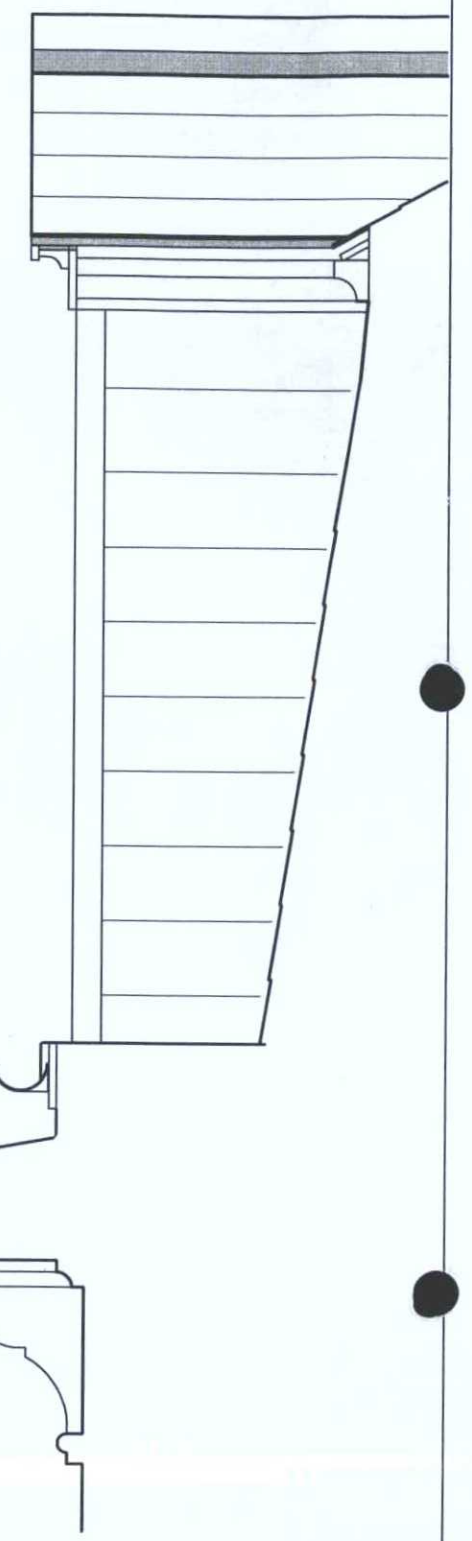


SIDE ELEVATION
Scale 1:20

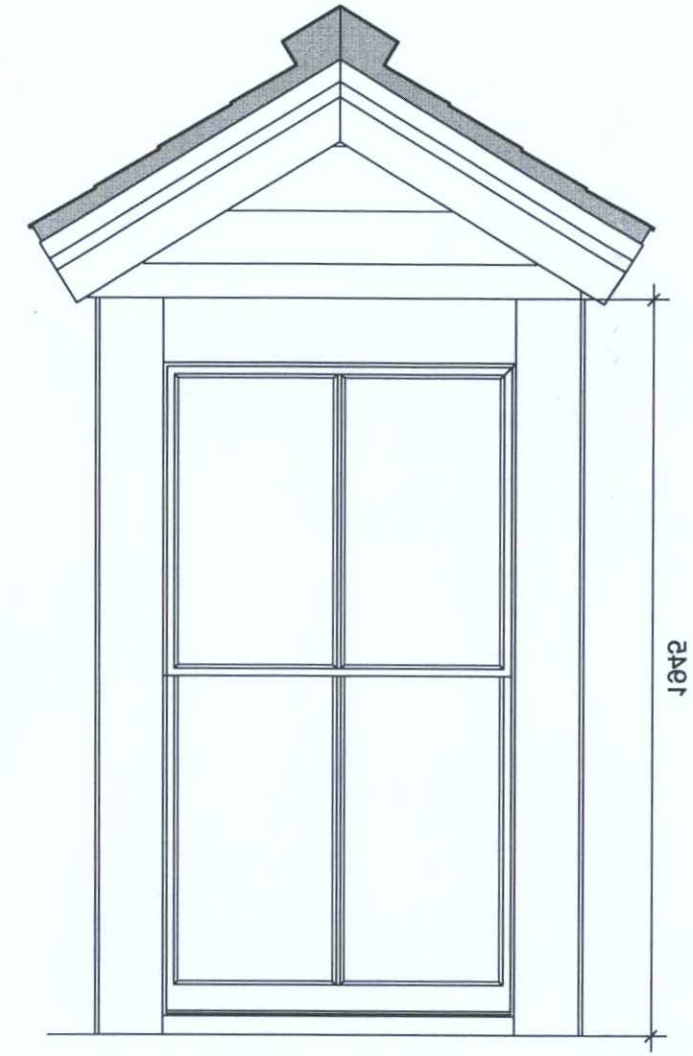


FRONT ELEVATION
Scale 1:20

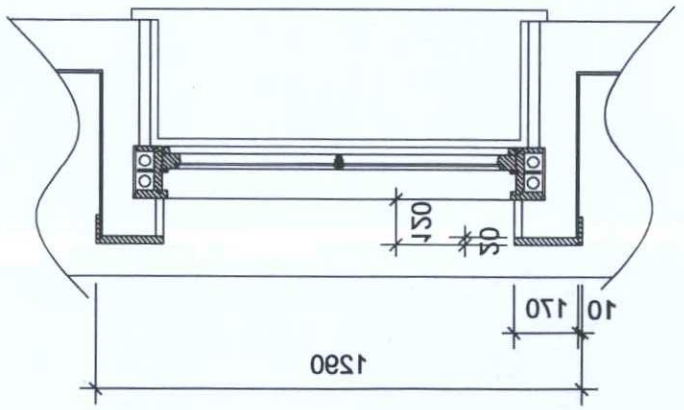


PLAN VIEW
Scale 1:20

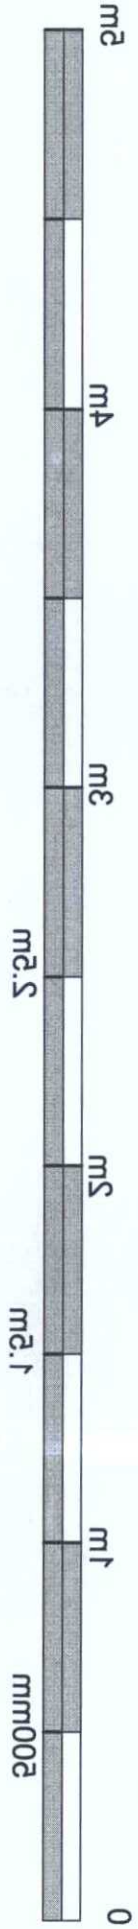


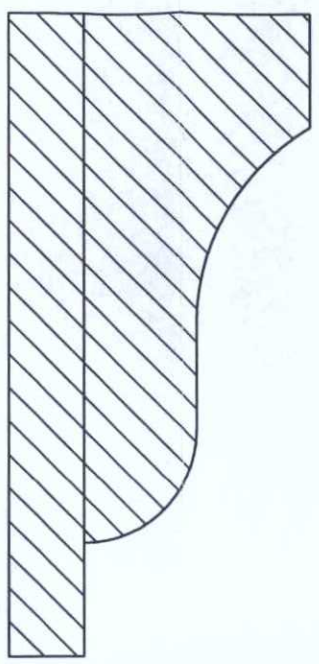


SECTION THROUGH TIMBER
FASCIA OF ATTIC DORMER
Scale 1:2

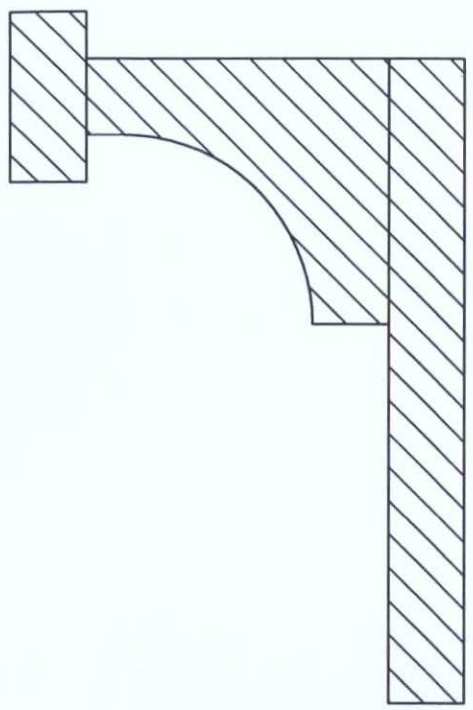

SECTION THROUGH TIMBER
MOULDING TO GABLE OF
ATTIC DORMER
Scale 1:2

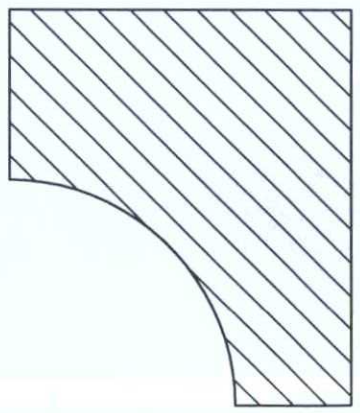

SECTION THROUGH TIMBER MOULDING
TO JUNCTION OF TWO PITCHES OF
MANSARD ROOF
Scale 1:2

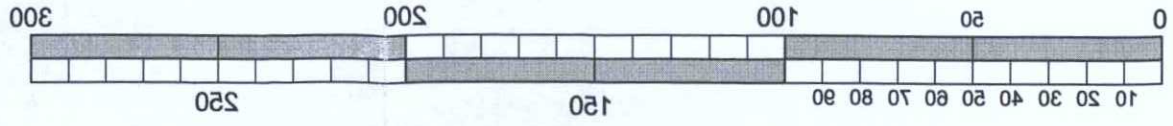

Scale 1:2

Notes

All dimensions must be deadded on site and not scaled from this drawing

Application for
Approval of Details
Reserved by
Conditions

Conditions Nos. 3 & 4
Ref. WB/08/0963/LBC

Rev	

Client

16 HEENE TERRACE LTD.

Job Title

16 HEENE TERRACE
WORTHING:
Reinstatement of fire
damaged main roof
structure and front
dormers.

Drawing Title

Window and timber
moulding details

Stuart Tadley
associates
Chartered Building Surveyors
338 Kingsway, Hove
East Sussex BN3 4LW
RICS
Tel. 01273 420808
Fax. 01273 420707
e-mail:
stuarttadley@ntlworld.com

Scale	
1:20 @ A3 & 1:2@A3	

Drawn by	Date
MCH	Dec. 2008

Drawing No. HSSPC/5