
T.P. OFFICE COPY

BOROUGH OF WORTHING
DEPOSITED 16/09/08
TP REF No.
WB/ 08/0963/LBC

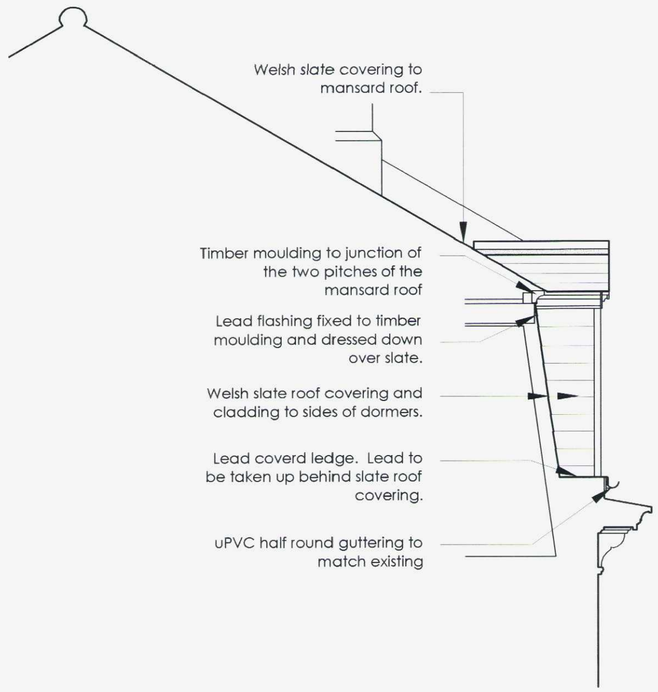

SIDE ELEVATION 'A'
as proposed
(Part elevation)
Scale 1:50



SOUTH (FRONT) ELEVATION
as proposed
(Part elevation)
Scale 1:50

0 1m 2 3 4 5 10
0.5 1.5
Scale 1:50

Notes

All dimensions to be verified on site prior to any shop or site works being commenced.

Any discrepancies to be reported to the Surveyor before any work is put in hand.

Do not scale from this drawing.

This drawing is to be read in conjunction with all relevant consultants and specialists drawings and details.

THIS DRAWING IS FOR THE SOLE PURPOSE OF OBTAINING LISTED BUILDING CONSENT.

WORTHING BOROUGH COUNCIL
- 8 DEC 2008
CONSENT GRANTED
SUBJECT TO CONDITIONS

APPLICATION FOR
LISTED BUILDING CONSENT

Rev	

Client

16 HEENE TERRACE LTD.

Job Title

16 HEENE TERRACE
WORTHING:
Reinstatement of fire damaged main roof structure and front dormers.

Drawing Title

Front and side elevations as proposed.

stuart radley associates
Chartered Building Surveyors
336 Kingsway, Hove
East Sussex BN3 4LW
RICS
Tel. 01273 420606
Fax. 01273 420707
e-mail
stuartradley@ricsonline.org

Scale
1:50 @ A2

Drawn by MCH
Date October 2008

Drawing No. H55PC/4
Rev.