
Figure 1: Example of a protective barrier

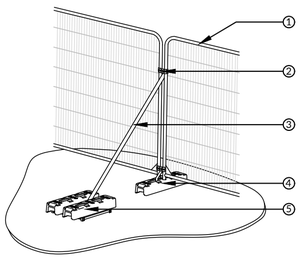


1. Steel mesh panel
2. Connectors fitted to secure panels
3. Diagonal strut
4. Block feet to avoid driven scaffold poles
5. Block tray weighted with blocks

© Keen Consultants

Note:

Tree pruning schedule
No tree pruning required to achieve demolition

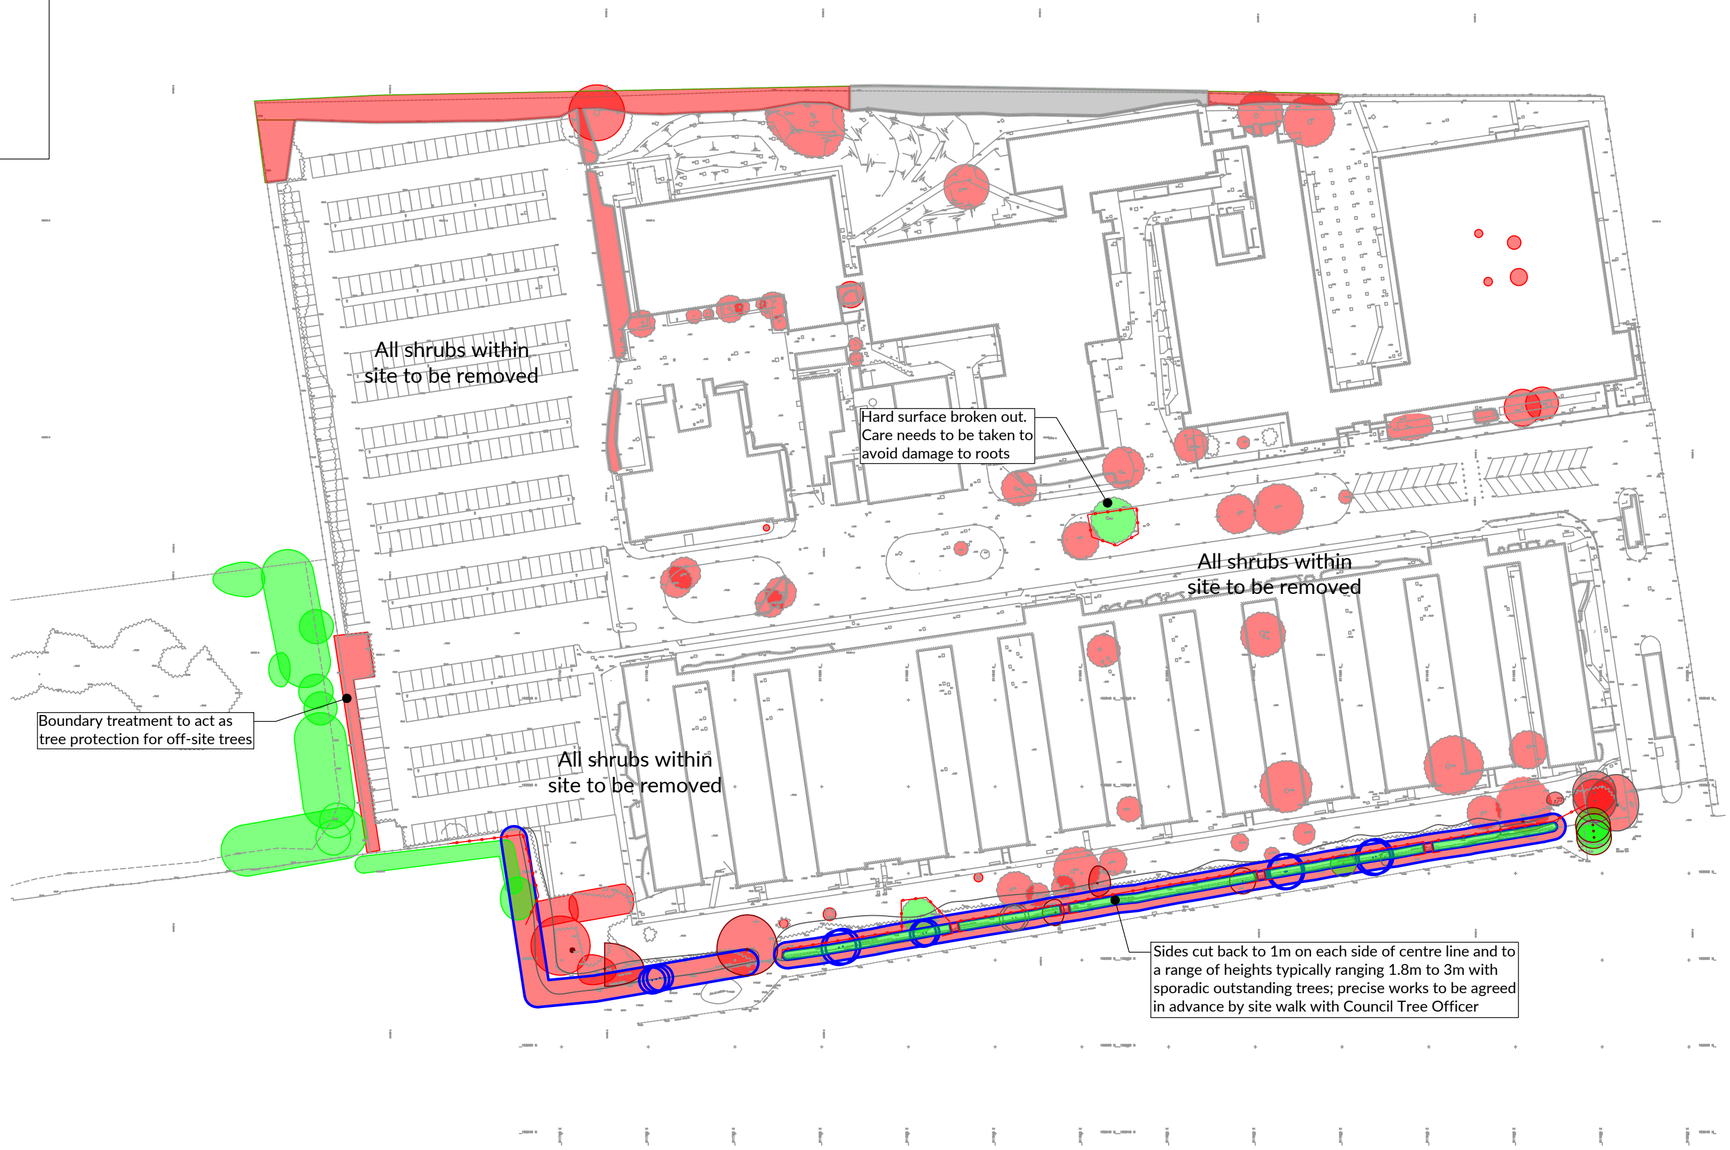

NORTH

0 10m 25m 50m

NOTES

1. **This drawing has been prepared solely for the purpose of seeking planning approval. It should not be used for any other purpose.**
2. The original of this drawing was produced in colour - a monochrome copy should not be relied upon.
3. Scale for planning purposes only.
4. All dimensions to be checked on site.
5. The copyright of this document resides with Keen Consultants unless assigned in writing by the company.
6. Details shown on this drawing are devised with reference to *BS5837:2012:Trees in relation to design, demolition and construction - Recommendations.*
7. Check if Tree Preservation Order or Conservation Area protection applies to trees before undertaking tree works.
8. Site Survey based on Moon Geospatial Ltd job number 22011501.
9. Where trees were not identified on the topographical survey they have been plotted by eye.
10. Tree information based on Ecology Consultancy Arboricultural Survey and Impact Assessment job number 7387.1.

KEY

- Existing trees retained
- Existing trees for removal
- Consented for removal as part of McCarthy Stone scheme
- 2.0m high barrier as detail in Figure 1

Rev	Description	Date
E	Tree removal updated	10.09.25
D	Tree removal and retention updated	05.09.25
C	Works to hedge amended as per tree officer request	11.11.22
B	Tree removal and retention updated	18.03.22
A	Tree removal and retention updated	11.03.22
0	Preliminary issue	11.02.22

KEEN CONSULTANTS
The Studio, Timbers,
Gables Road, Church Crookham
Fleet, Hampshire
GU52 6QY
T 01252 850096
mail@keenconsultants.co.uk
keenconsultants.co.uk

Keen Consultants is a trading name of Keen (Europe) Limited. Registered No.: 12641584
Registered office: 4 Sudley Road, Bognor Regis, West Sussex, PO21 1EU

Client
BELLWAY HOMES LIMITED

Project
FORMER HMRC, BARRINGTON ROAD, DURRINGTON, WORTHING

Title
TREE PROTECTION PLAN - DEMOLITION

Date
FEB 2022

Scale
1:1000@A2

Drawn by
ML

Checked by
JTK

Drawing Number
1733-KC-DE-YTREE-TPP01RevE