

ANNEXES

1. SITE LOCATION PLAN
2. SITE PLAN
3. APPEAL SITE – AERIAL PHOTOGRAPH
4. LAYOUT PLAN – APPLICATION ADC/0381/07
5. CROSS-SECTION THROUGH APPEAL SITE
6. ARDMORE NURSERY/KINGDOM HALL SITES
7. FORMER ATHLETICS CLUB SITE


APPEAL SITE
ARDMORE NURSERY SCHOOL
KINGDOM HALL SITE
FORMER ATHLETICS CLUB SITE
SITE LOCATION PLAN
A27
A2025
B2222
Etherston Road
Grover Avenue
Glebe Way
Grand Avenue
Eighth Avenue
Grinstead Lane
Orchard Way
Fifth Avenue
Fourth Avenue
Third Avenue
First Avenue
Orchard Avenue
West Lane
Upper Boundstone Lane
Hamilton Road
Gleed Road
Bramber Avenue
Irene Avenue
Abbey Road
Bernedale Drive
North Lancing
Lisher Road
Woodard Road
Shadwells Road
Lancing
Crabtree Lane
Mash Barn Lane
Grinstead Avenue
North Road
Wembley Avenue
Culver Road
North Farm Road
Penstone Park
Monks Close
Gravelly Crescent
Gravelly Park
Links Road
Old


ANNEX 1

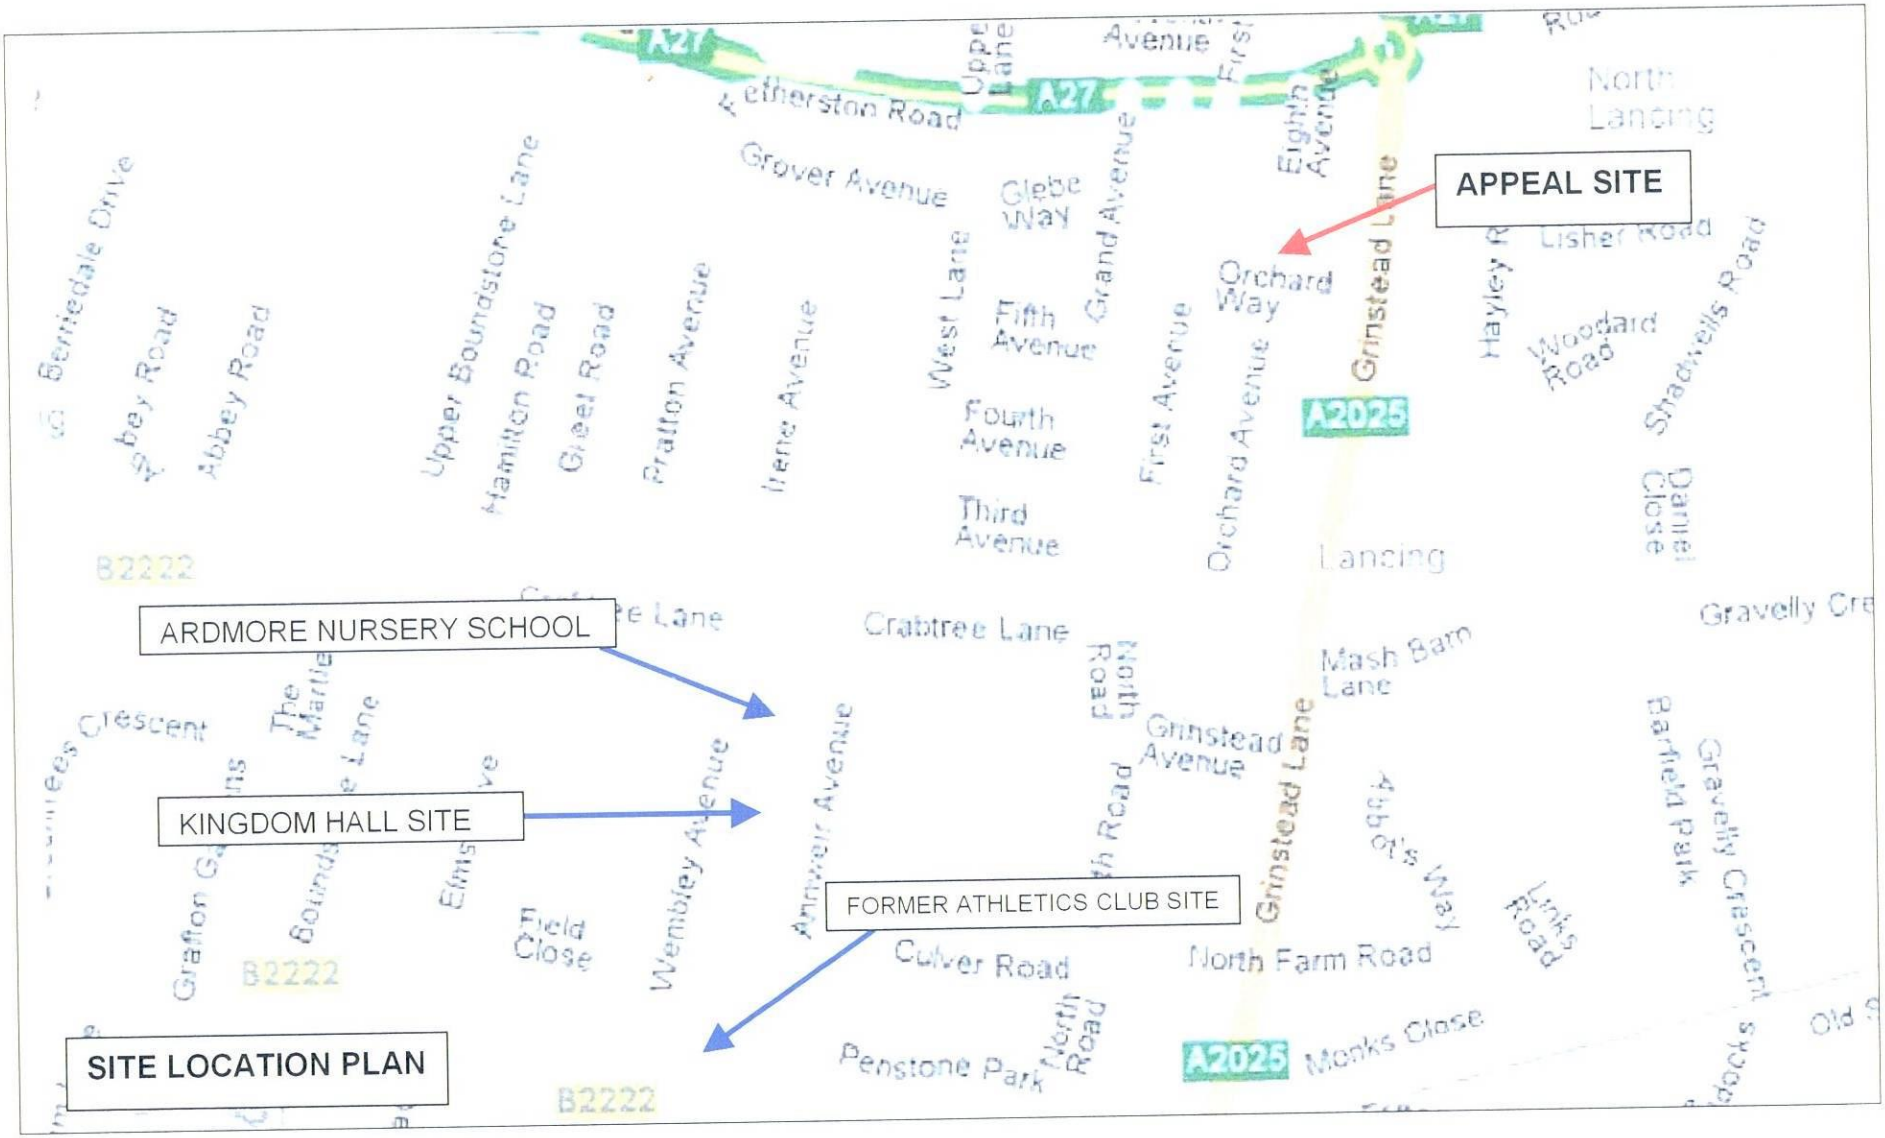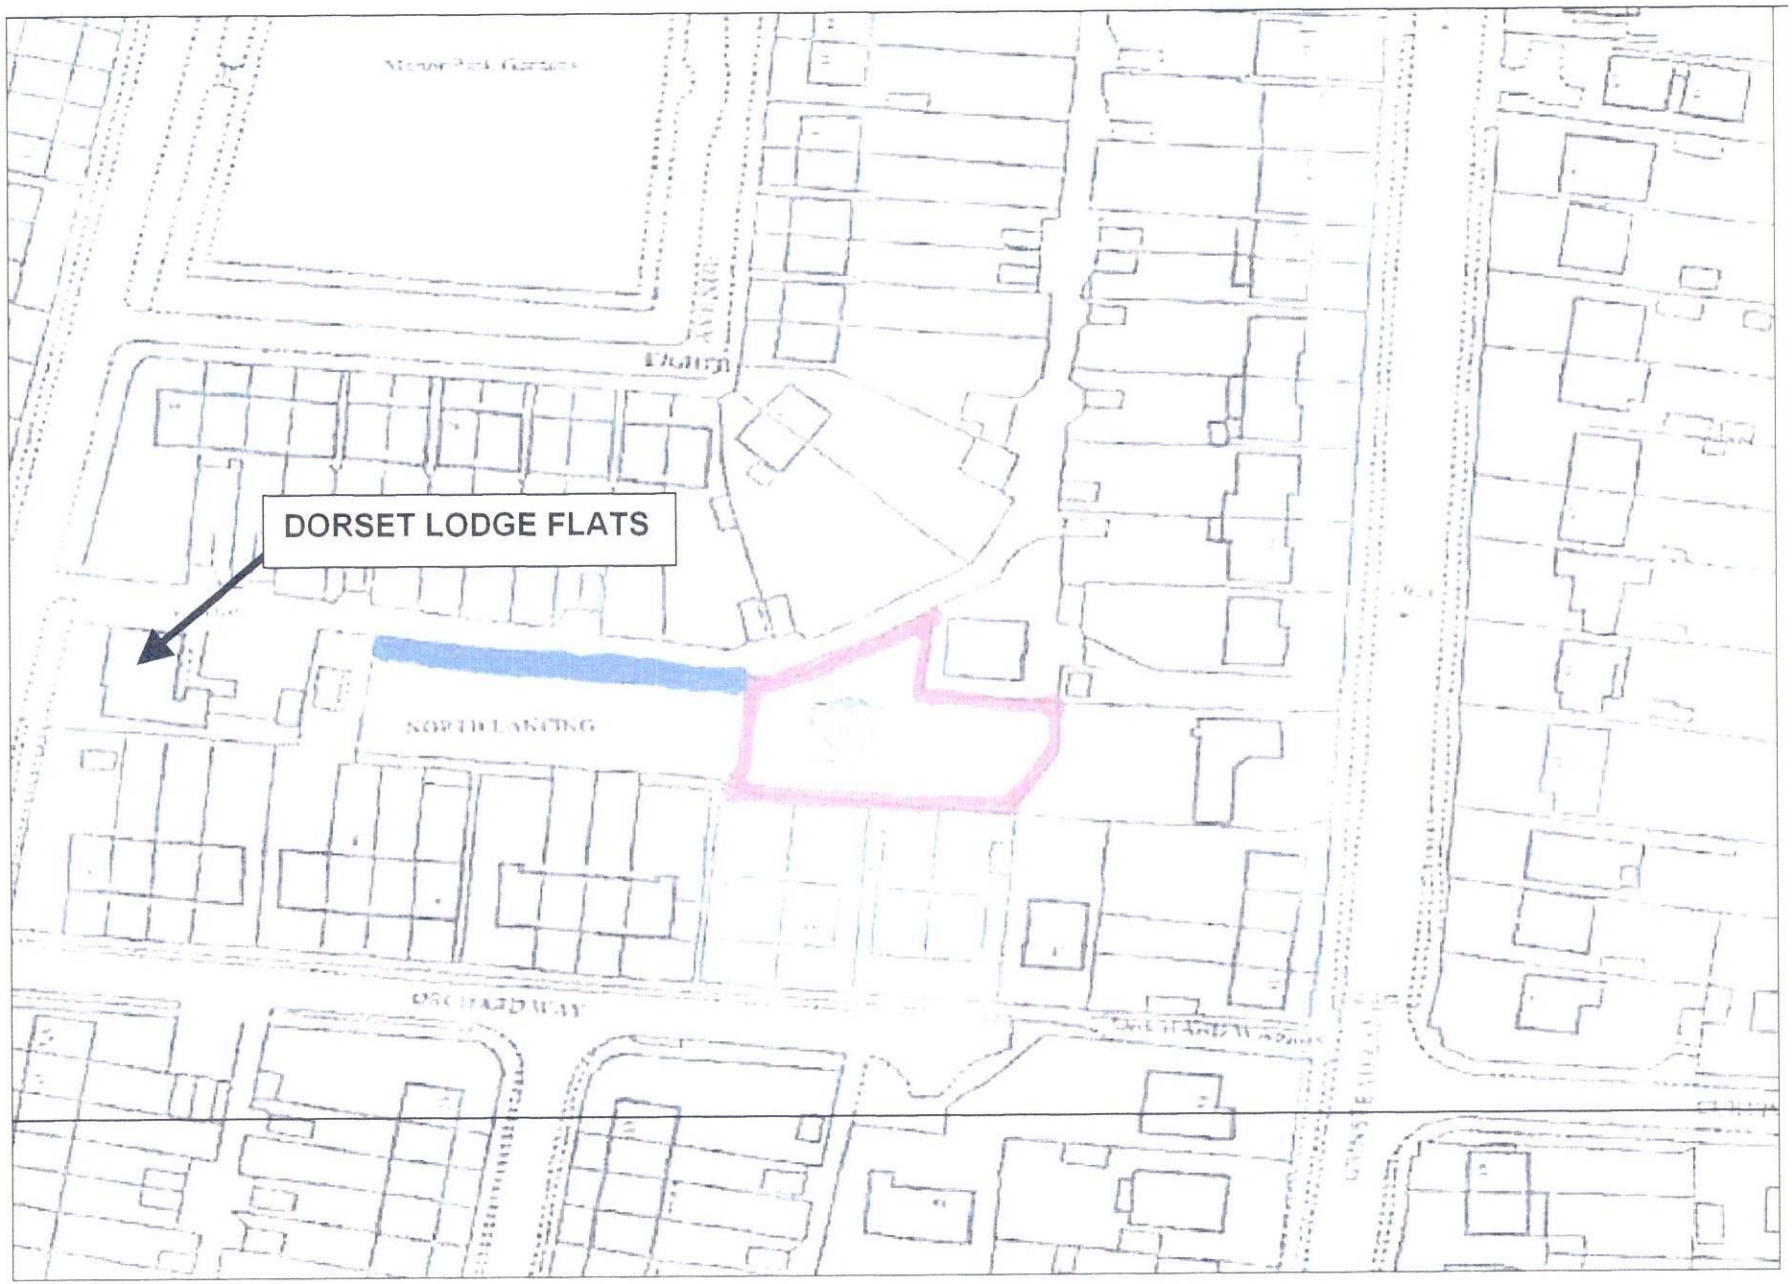

ANNEX 2

ANNEX 3



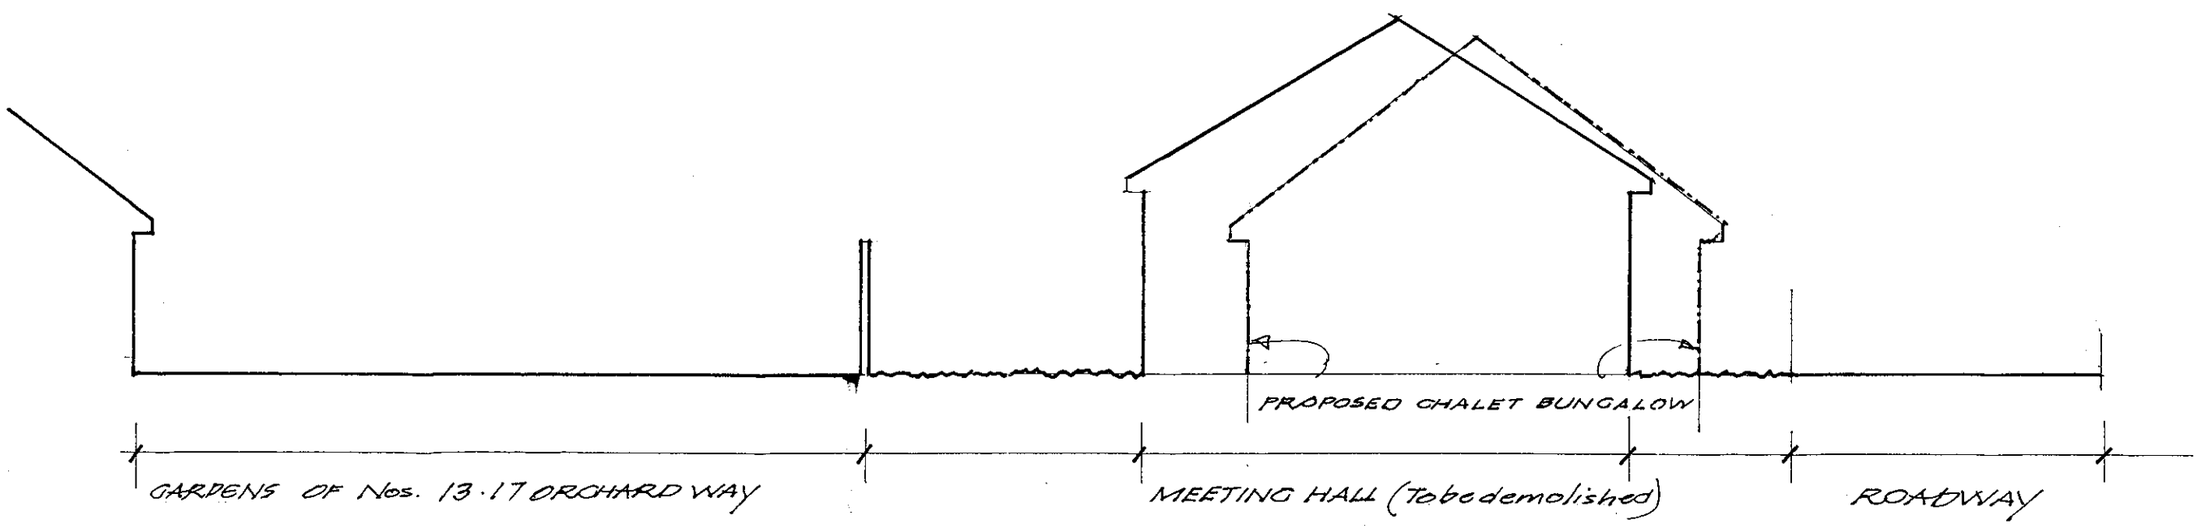

CROSS SECTION THROUGH SITE LOOKING WEST
SCALE. 1 : 100. DRAWING. 11344/1.


Lancing Close
Lancing Close
Wembley Avenue
Crabtree Lane
ARDMORE NURSERY SCHOOL
KINGDOM HALL SITE
Freshfields Drive
Freshfields Close
Wembley Gardens
Close
Annwair Avenue

ANNEX 6



ANNEX 7