CLIENT	PROJECT
Mr. & Mrs. J Petts	23 Shingle Road Shoreham by Sea West Sussex BN43 5RH
DRAWING PROPOSED FLOOR PLAN WITH PROPOSED SIDE AND REAR ELEVATIONS	Proposed demolition of garage to form new garage

drawing	002	scale	1:100,1:1250 & 1 : 500	date	16/9/2009	Revisions	

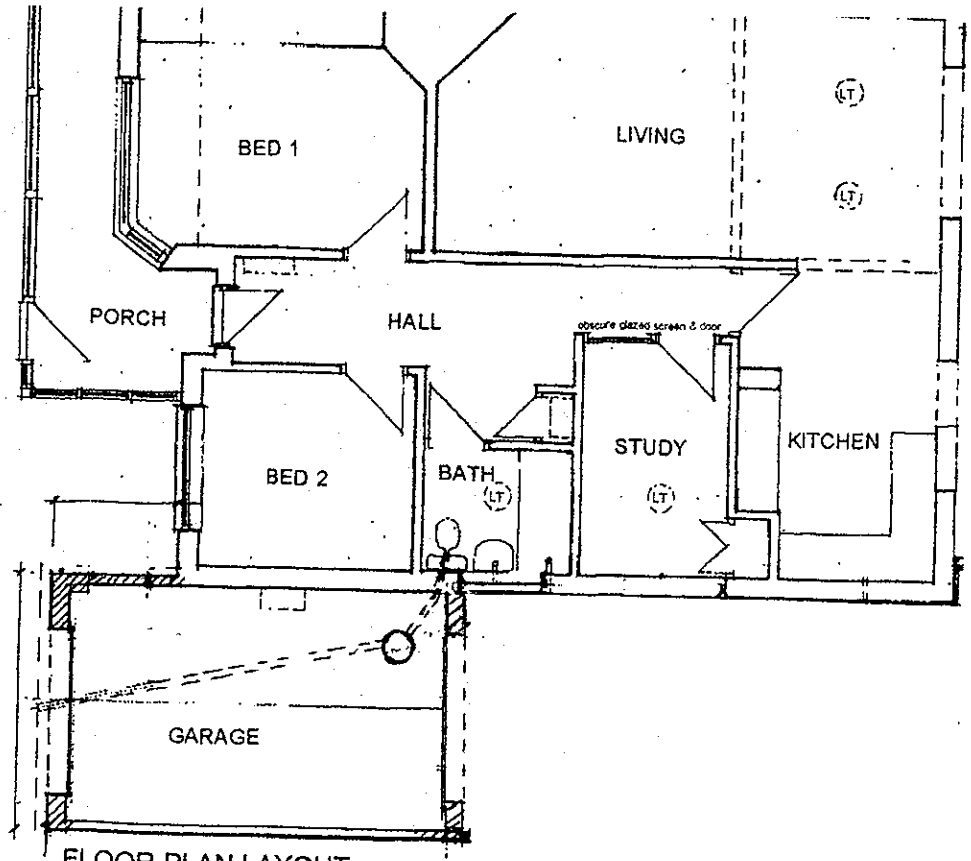

FLOOR PLAN LAYOUT

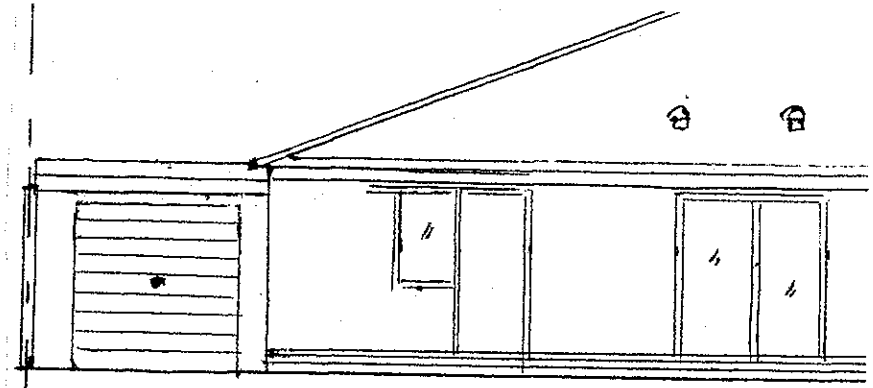

REAR ELEVATION (WEST)

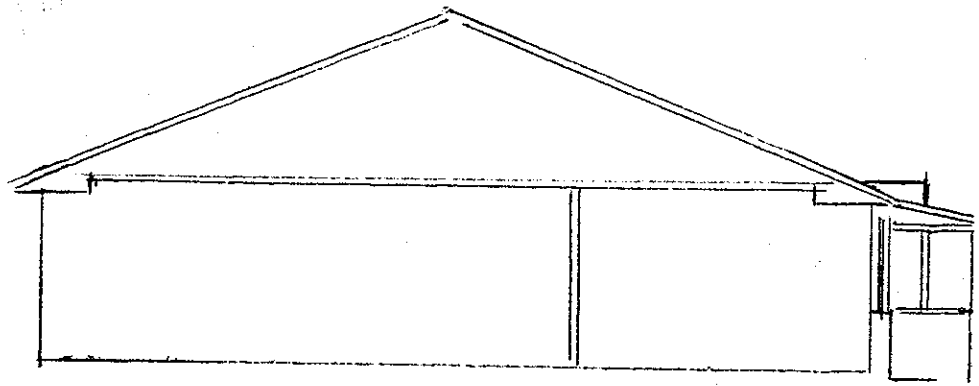

SIDE ELEVATION (SOUTH) FROM ADJOINING PROPERTY

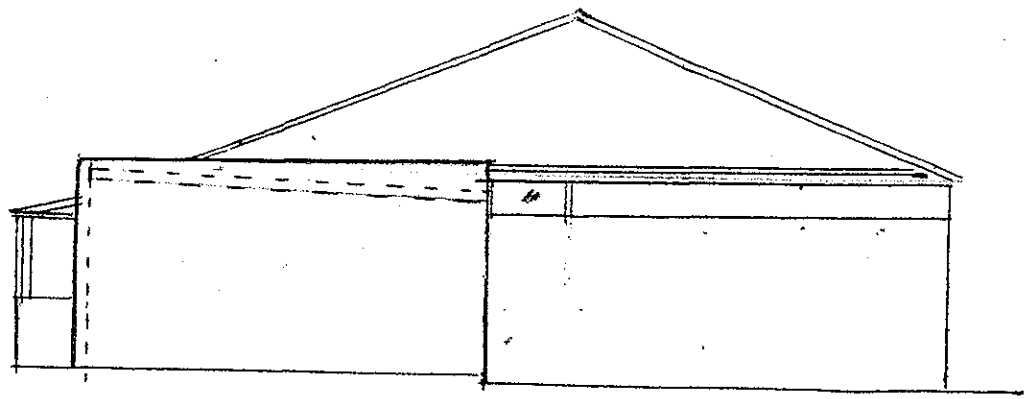

PROPOSED SIDE ELEVATION (NORTH)
DOTTED LINE SHOWING LINE OF SLOPING FLAT ROOF

CLIENT Mr. & Mrs. J Petts	PROJECT 23 Shingle Road Shoreham by Sea West Sussex BN43 5RH
DRAWING GARAGE PLAN	Proposed demolition of garage to form new garage

drawing	003	scale	1:100,1:1250 & 1 : 500	date	16/9/2009	Revisions	

NIGHT CONSTRUCTION
24 BROADMARK AVENUE
RUSTINGTON, WEST SUSSEX
BN 16 2HQ

MOBILE 07912 827800
EMAIL harleydavewade@gmail.com

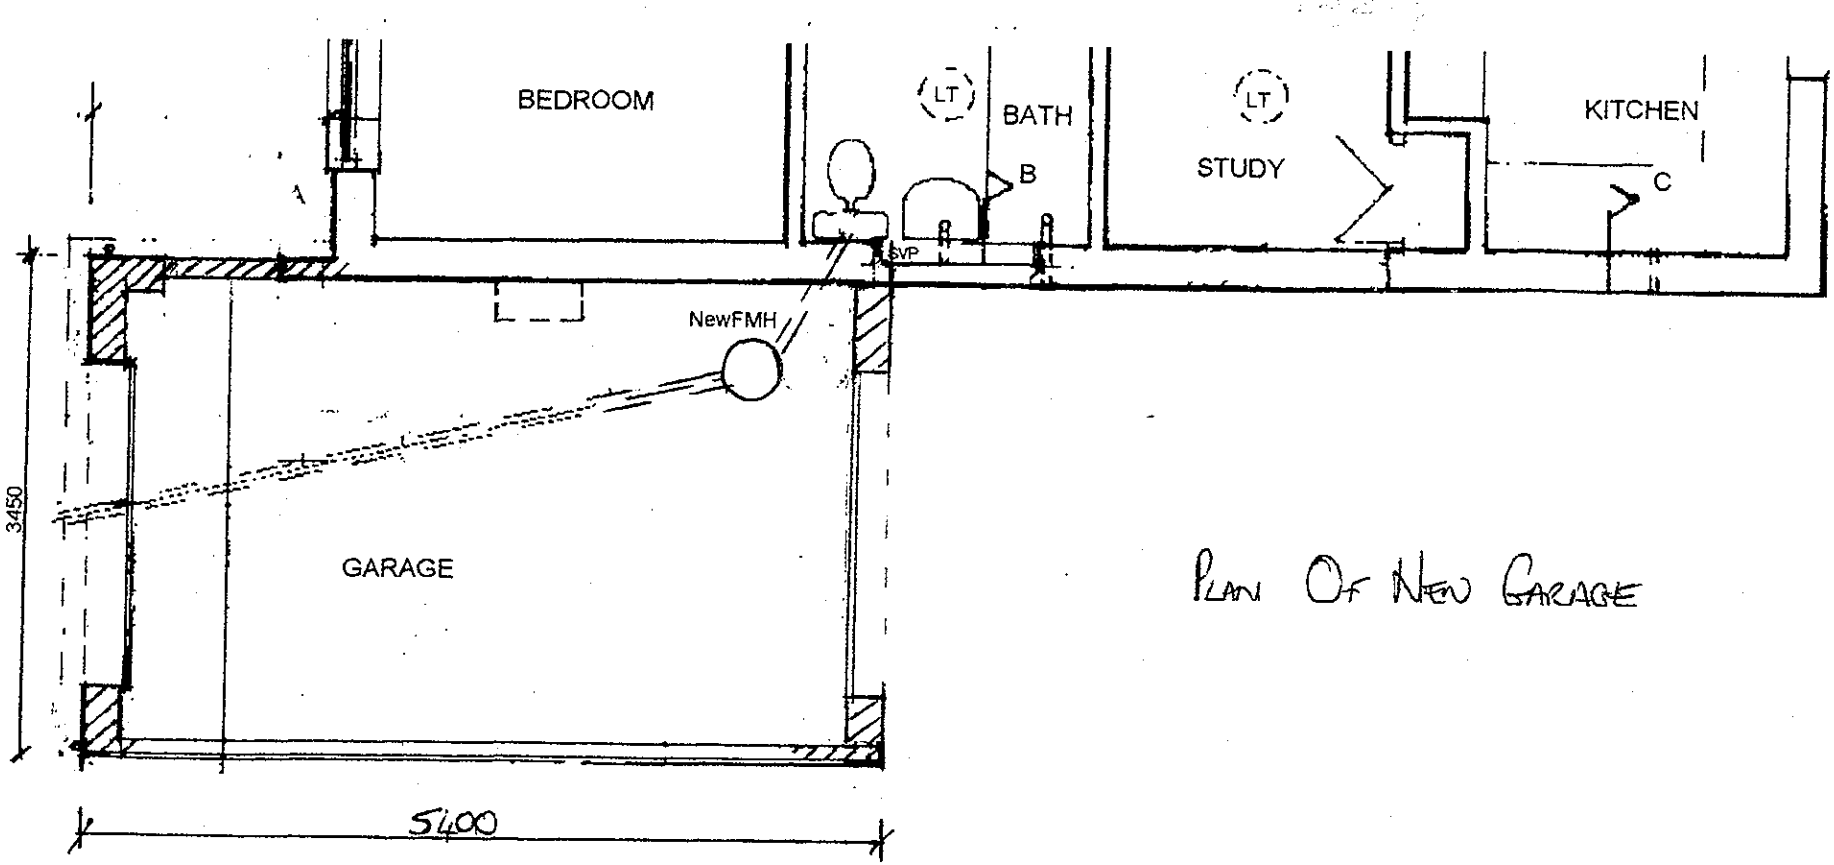

PLAN OF NEW GARAGE