ADUR & WORTHING
PLANNING SERVICES
PLAN AWDM/ 1576/13
DATE VALID 1 DEC 2013

entrance from
upper shoreham road

site of proposed temporary
medical records storage &
sound studio building at:
Southlands Hospital
Upper Shoreham Road
Shoreham

HAMMY LANE

R&R NORTH

HARNESS A

DSU &
PHARMACY

R&R SOUTH

Ambulances

El Sub Sta

LIFTS

CHANGING ROOMS

LINEN STORE

PHARMACY

DAY SURGERY

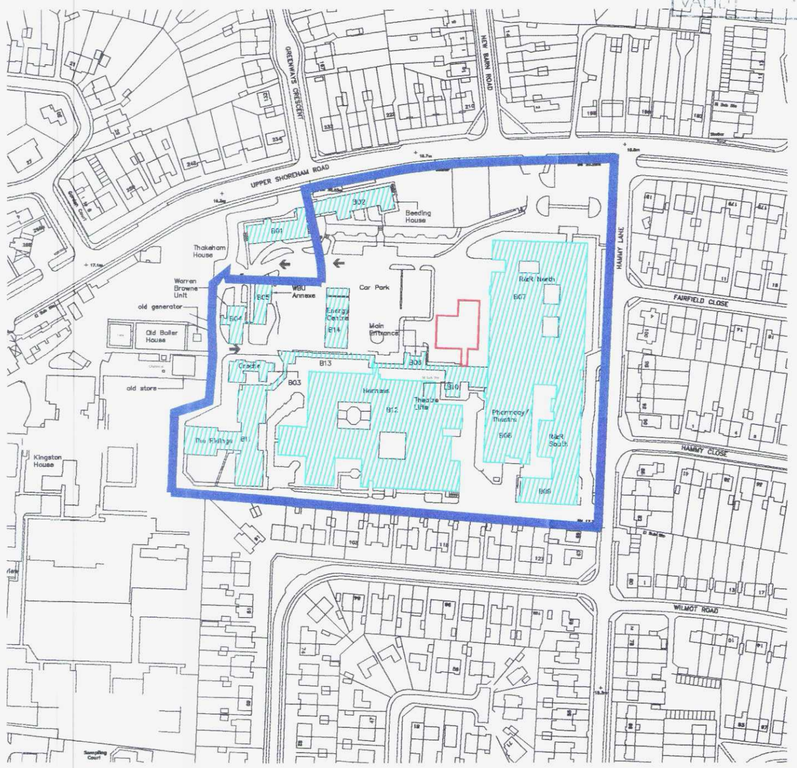

PROPOSED SITE
LOCATION
SCALE 1:2500

N

PROPOSED BLOCK
PLAN
SCALE 1:500

Scale in Metres 1:500
0 5 10 15 20 30 40 50

Scale in Metres 1:2500
0 20 40 60 80 100 200

NOTES:

Generally:
The design and construction of this project shall be in accordance with the current Building Regulation and NHBC Standards.

Do not scale from this drawing unless for Planning purposes. All dimensions to be checked on site and any alterations to be approved by Project Manager and/or Client prior to any work commencing

AMENDMENTS:

Rev A: Building moved away from main corridor, building length reduced by approx 2m, low pitched roof added, external finish updated window widths reduced, general amendments to suit – 16/12/13

PROJECT

Southlands Temporary Medical
Records Storage & Sound Studio

DRAWING DETAILS

Site location & block plan

PROJECT No	DWG No	REV No
	3	A
SCALE 1:500/1:2500 @ A2	DRAWN MEC	CHK'D CB/JN

WESTERN SUSSEX HOSPITALS NHS
NHS Foundation Trust

Southlands Hospital
Upper Shoreham Road
Shoreham–by–Sea
BN43 6TQ