


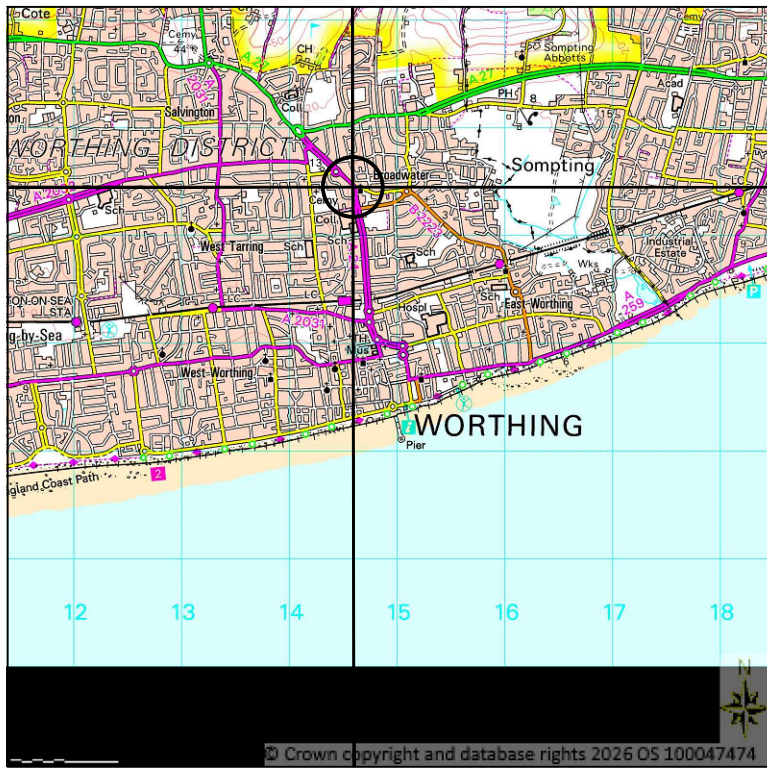

SITE LOCATION
SCALE 1:50000

Ordnance Survey map extract based upon Landranger map series with the permission of the controller of His Majesty's Stationery Office.
Mitie licence no. 100047474.
Crown copyright.



DETAILED SITE LOCATIONS
SCALE 1:1250

Ordnance Survey map extract based upon Landranger map series with the permission of the controller of His Majesty's Stationery Office.
Mitie licence no. 100047474.
Crown copyright.

GENERAL NOTES

Use written dimensions only, do not scale from drawing. Use latest revision of all referenced information.

LAT 50.828327 LONG -0.37428266

Rev	Date	Description	Drawn	Chkd
A	22-04-2026	New BT Streethub Structure	AKN	ADN



Drg Status
PLANNING

Cell No. & Name

WRT-109

Site Name & Address

Pavement o/s Tesco Express,
2-2a Broadwater Street West,
Broadwater, Worthing,
BN14 9DA

Drawing Title
SITE LOCATION MAPS

Scale	As Shown	Date	22-04-2026
Drawn By	AKN	Checked By	ADN
Drawing Number	001	Revision	A