


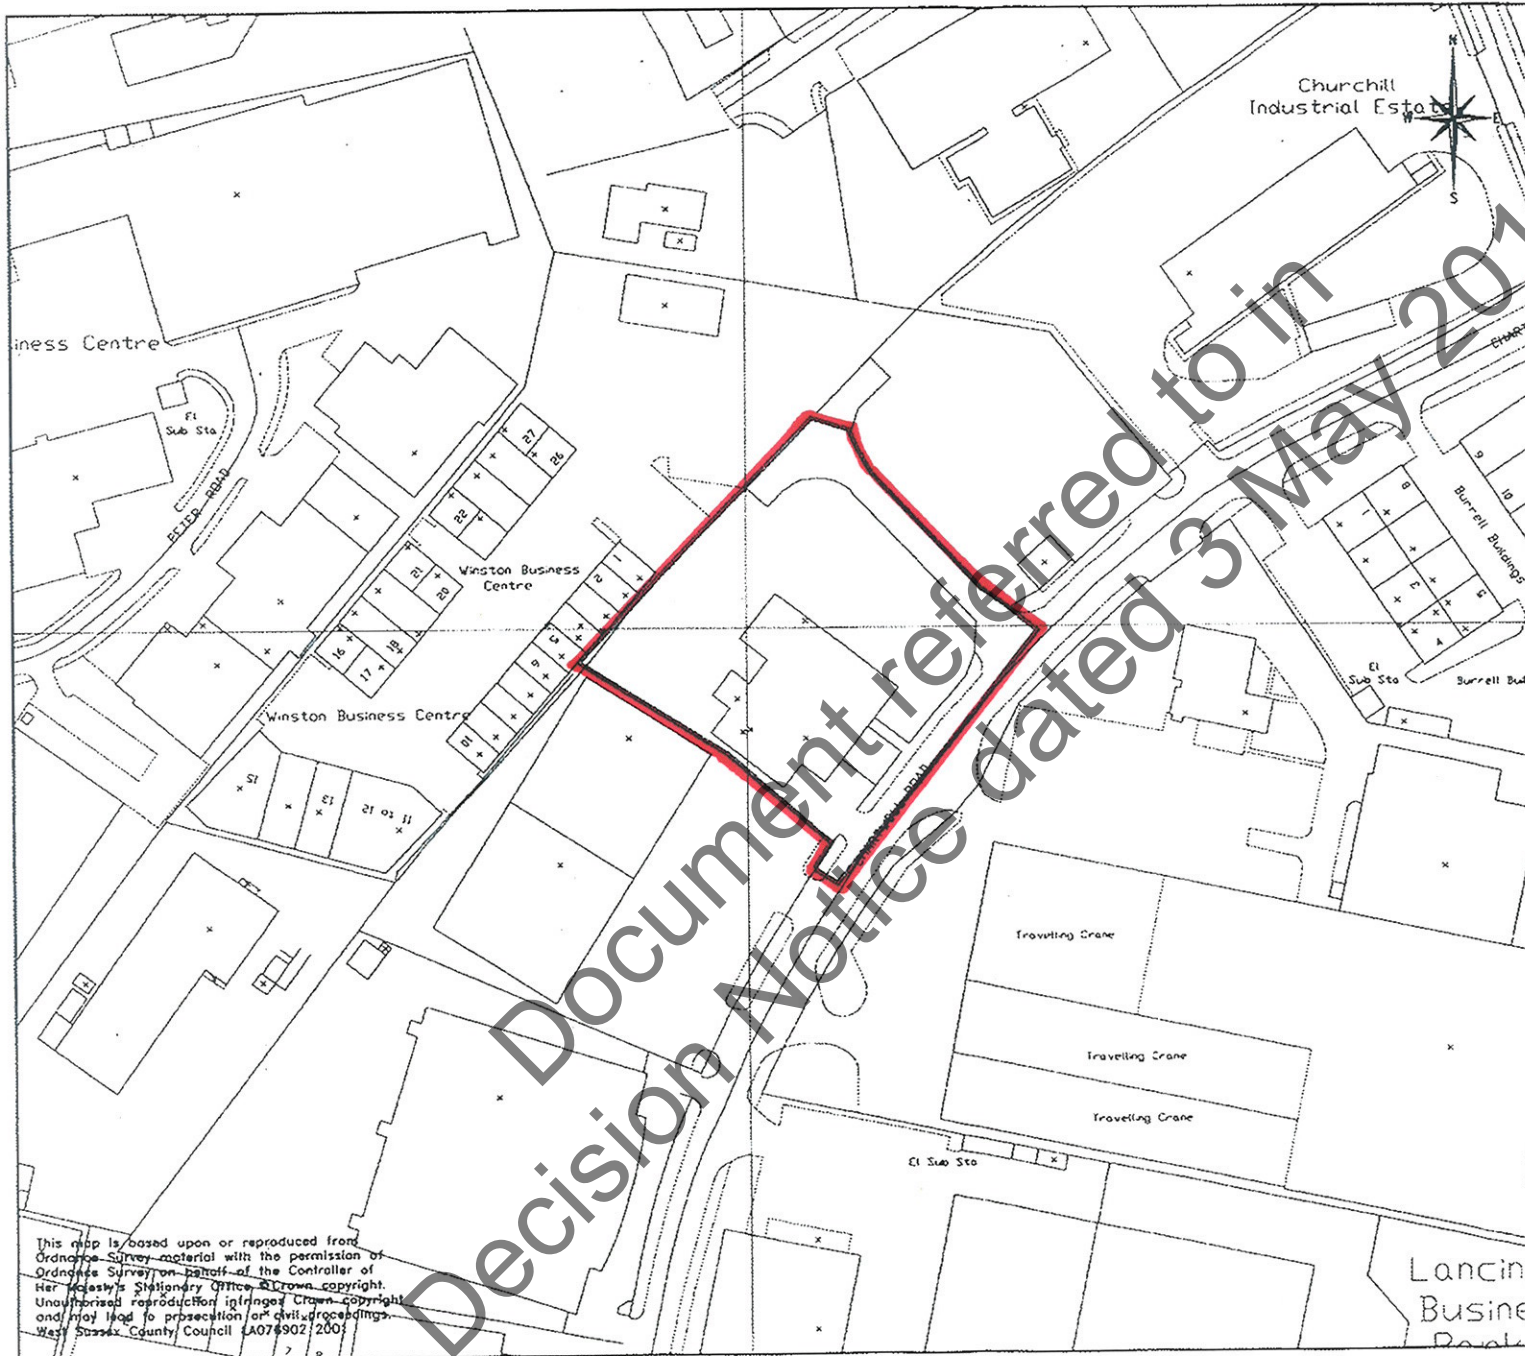

Drawing Number
0004338/LA/A/02

Notes
Key
Planning Application Boundary

W.S.C.C.
03 JUL 2008
DEVELOPMENT CONTROL
PLANNING SERVICES

Do not scale except for planning purposes

PLANNING APPLICATION			
B	29/06/02	Existing Layout Altered.	LEH/SJM
A	04/01/02	Application Boundary amended	LEH/SJM
Rev	Date		Checked

JE JACOBS BABTIE

Viridor
WASTE MANAGEMENT

Client

Project
WEST SUSSEX CC RECYCLING AND WASTE HANDLING CONTRACT

Title
LANSING TS PLANNING APPLICATION BOUNDARY

Drawing No.	0004338/LA/A/02	A/B
Scale	1:1000 @A3	Date 23/04/04
Drawn JG		Checked LEH
Copyright reserved		Approved SJM

Copyright reserved
Jacobs UK Ltd
Churchill House, Churchill Way, Cardiff, CF10 2HW

This map is based upon or reproduced from Ordnance Survey material with the permission of Ordnance Survey on behalf of the Controller of Her Majesty's Stationary Office. Crown copyright. Unauthorised reproduction infringes Crown copyright and may lead to prosecution or civil proceedings. West Sussex County Council LA074902/2003

S:\Jobs\0004338\Viridor\Lancing Business Park\Drawings\Planning Application\LA/A/02.dwg