





PLAN DETAILS
HORIZONTAL SCALE 1:500

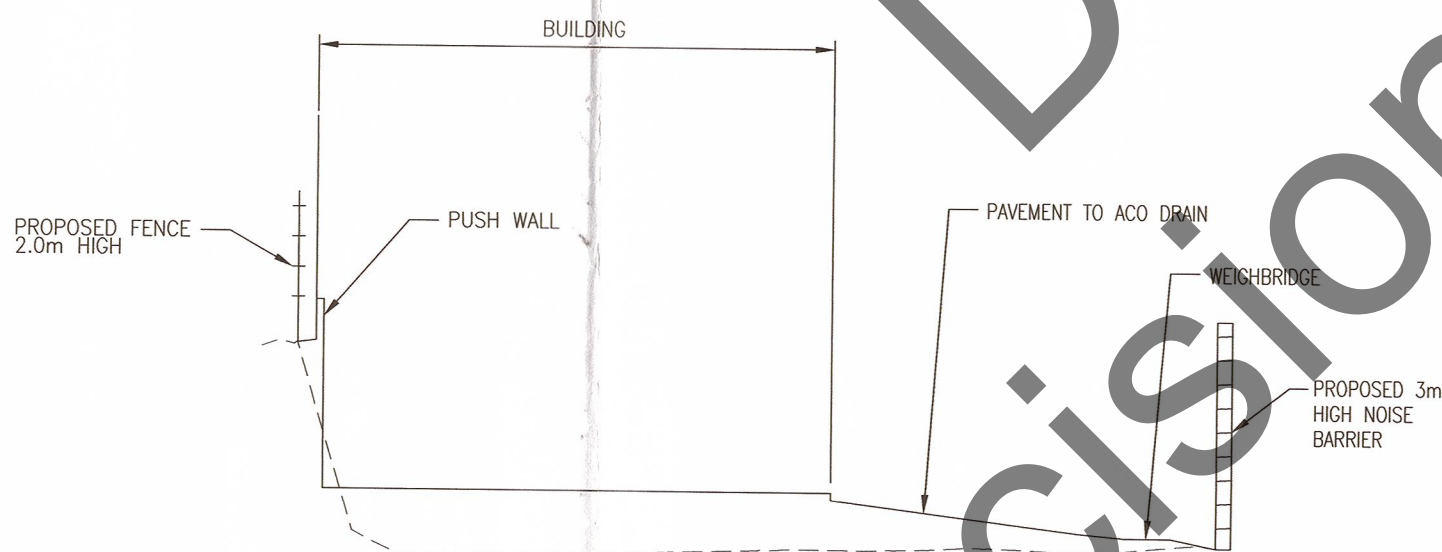

Level Datum =2.000	
DESIGN LEVELS (m)	5.753 6.320 3.800
EXISTING LEVELS (m)	5.753 3.046 2.914 2.927 2.948 2.963 2.972 3.001 3.030 3.039 3.039 3.062 3.061 3.056 3.068 3.071 3.046 3.031 3.056 3.061 3.158 3.108
CHAINAGE (m)	10.000 15.000 20.000 25.000 30.000 35.000 40.000 45.000 50.000 55.000 60.000 65.000 70.000

SECTION A-A

HORIZONTAL SCALE 1:500
VERTICAL SCALE 1:100

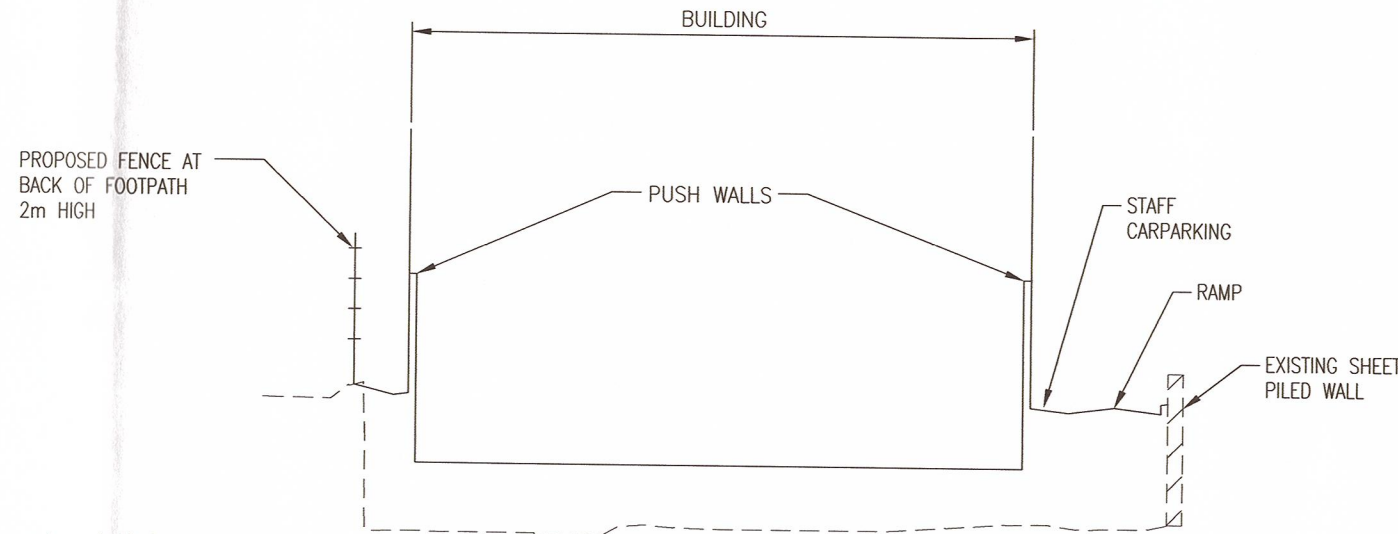

Level Datum =2.000	
DESIGN LEVELS (m)	4.825 4.825 4.825 4.825 3.800
EXISTING LEVELS (m)	4.652 4.616 4.516 2.931 2.893 2.895 2.886 2.886 2.880 2.860 2.855 2.871 3.041 3.040 2.977 2.955 2.854 2.857 2.857 2.865 3.011 3.063 3.064 3.011 3.013 3.016
CHAINAGE (m)	5.000 10.000 15.000 20.000 25.000 30.000 35.000 40.000 45.000 50.000 55.000

SECTION B-B

HORIZONTAL SCALE 1:500
VERTICAL SCALE 1:100

Drawing Number 0004338/LA/A/07

Notes

1. All levels are in metres above Ordnance Datum.
2. Layout details are based on Babbie Cardiff Dwg. No. 0004338/LA/A/04F.

LEGEND :

- Proposed Layout
- Planning Application Boundary

This map is based upon or reproduced from Ordnance Survey material with the permission of Ordnance Survey on behalf of the Controller of Her Majesty's Stationary Office © Crown Copyright. Unauthorised reproduction infringes Crown copyright and may lead to prosecution or civil proceedings. West Sussex County Council LA076902 2001.

Do not scale this drawing, except for planning purposes.



E	04.07.05	DRAWING UPDATED IN COORDINATION WITH JACOBS BABTIE CARDIFF OFFICE DWG. NO. 0004338/LA/A/04G	SG	LEH	SJM
D	11.04.05	DRAWING UPDATED IN COORDINATION WITH JACOBS BABTIE CARDIFF OFFICE DWG. NO. 0004338/LA/A/04F	VPM	TJ	RPW
C	18.05.04	WSCC + TOR COMMENTS INCORPORATED. SITE OFFICE LOCATION CHANGED	VPM	TJ	RPW
B	22.04.04	VRIDOR COMMENTS INCORPORATED AND PLANNING APPLICATION BOUNDARY REVISED	VPM	TJ	RPW
A	16.04.04	First issue	VPM	TJ	RPW
Rev	Date			Checked	

PLANNING APPLICATION



Client									
Project	WEST SUSSEX COUNTY COUNCIL WASTE RECYCLING + HANDLING CONTRACT								
Title	LANCING TS + HWRS SITE SECTIONS								
Drawing No.	0004338/LA/A/07		Revision	A	B	C	D	E	
Scale	AS SHOWN @ A1		Date	05.04.04					
	Drawn	VPM	Checked	TJ	Approved				RPW