
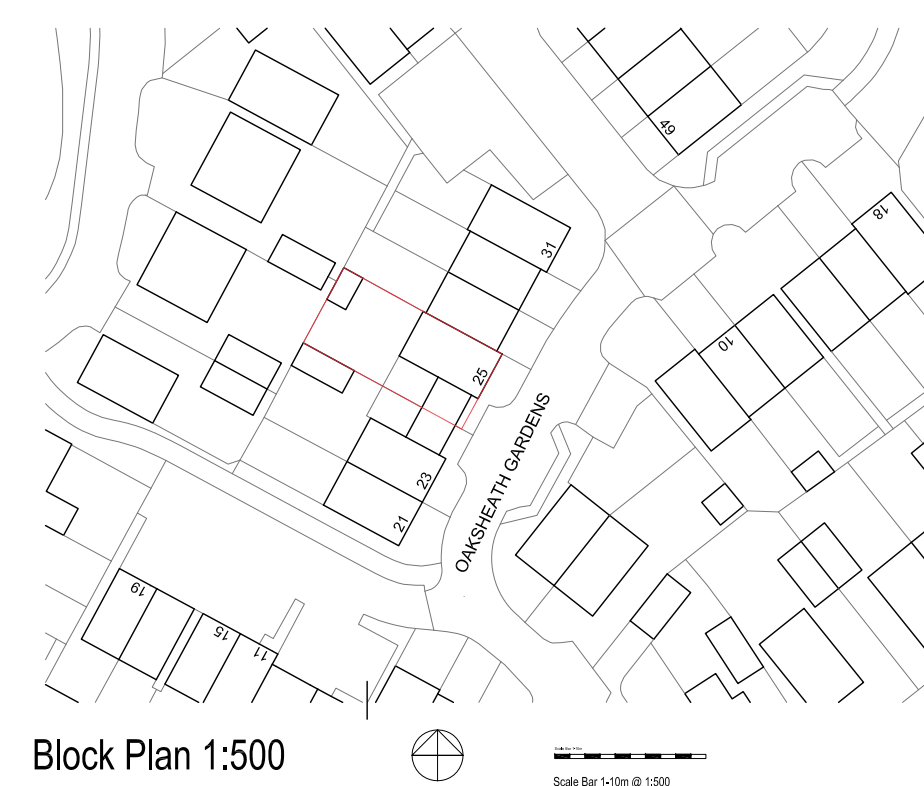
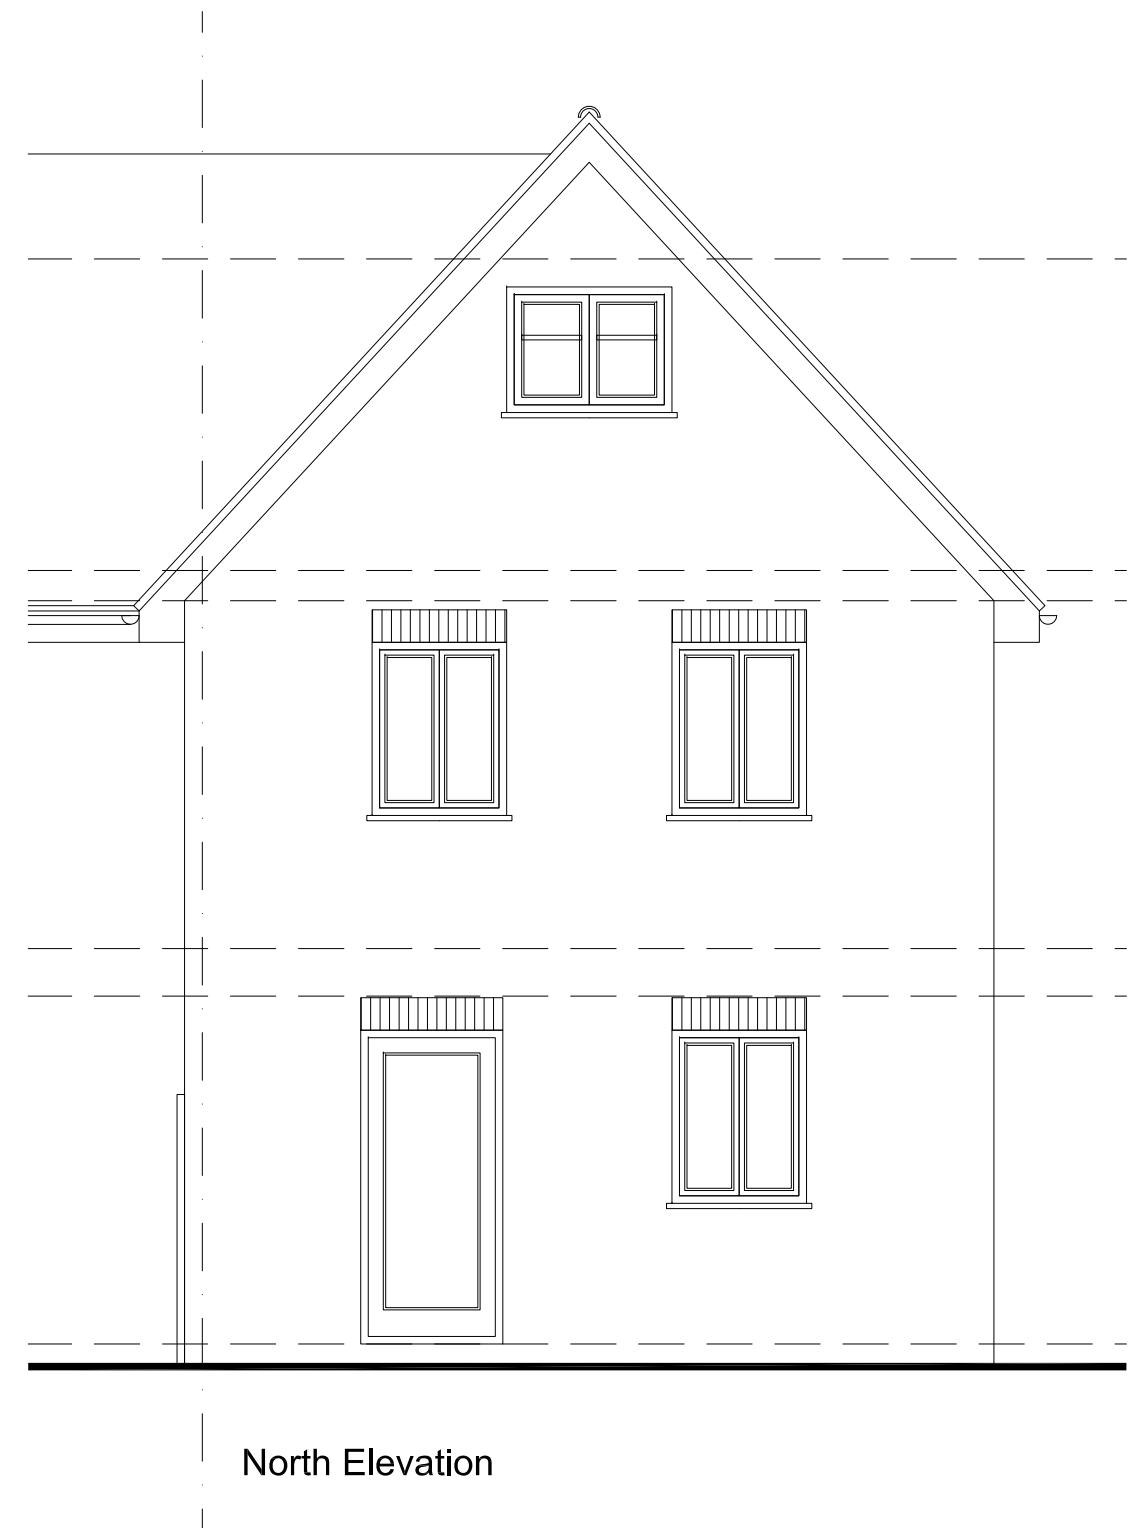
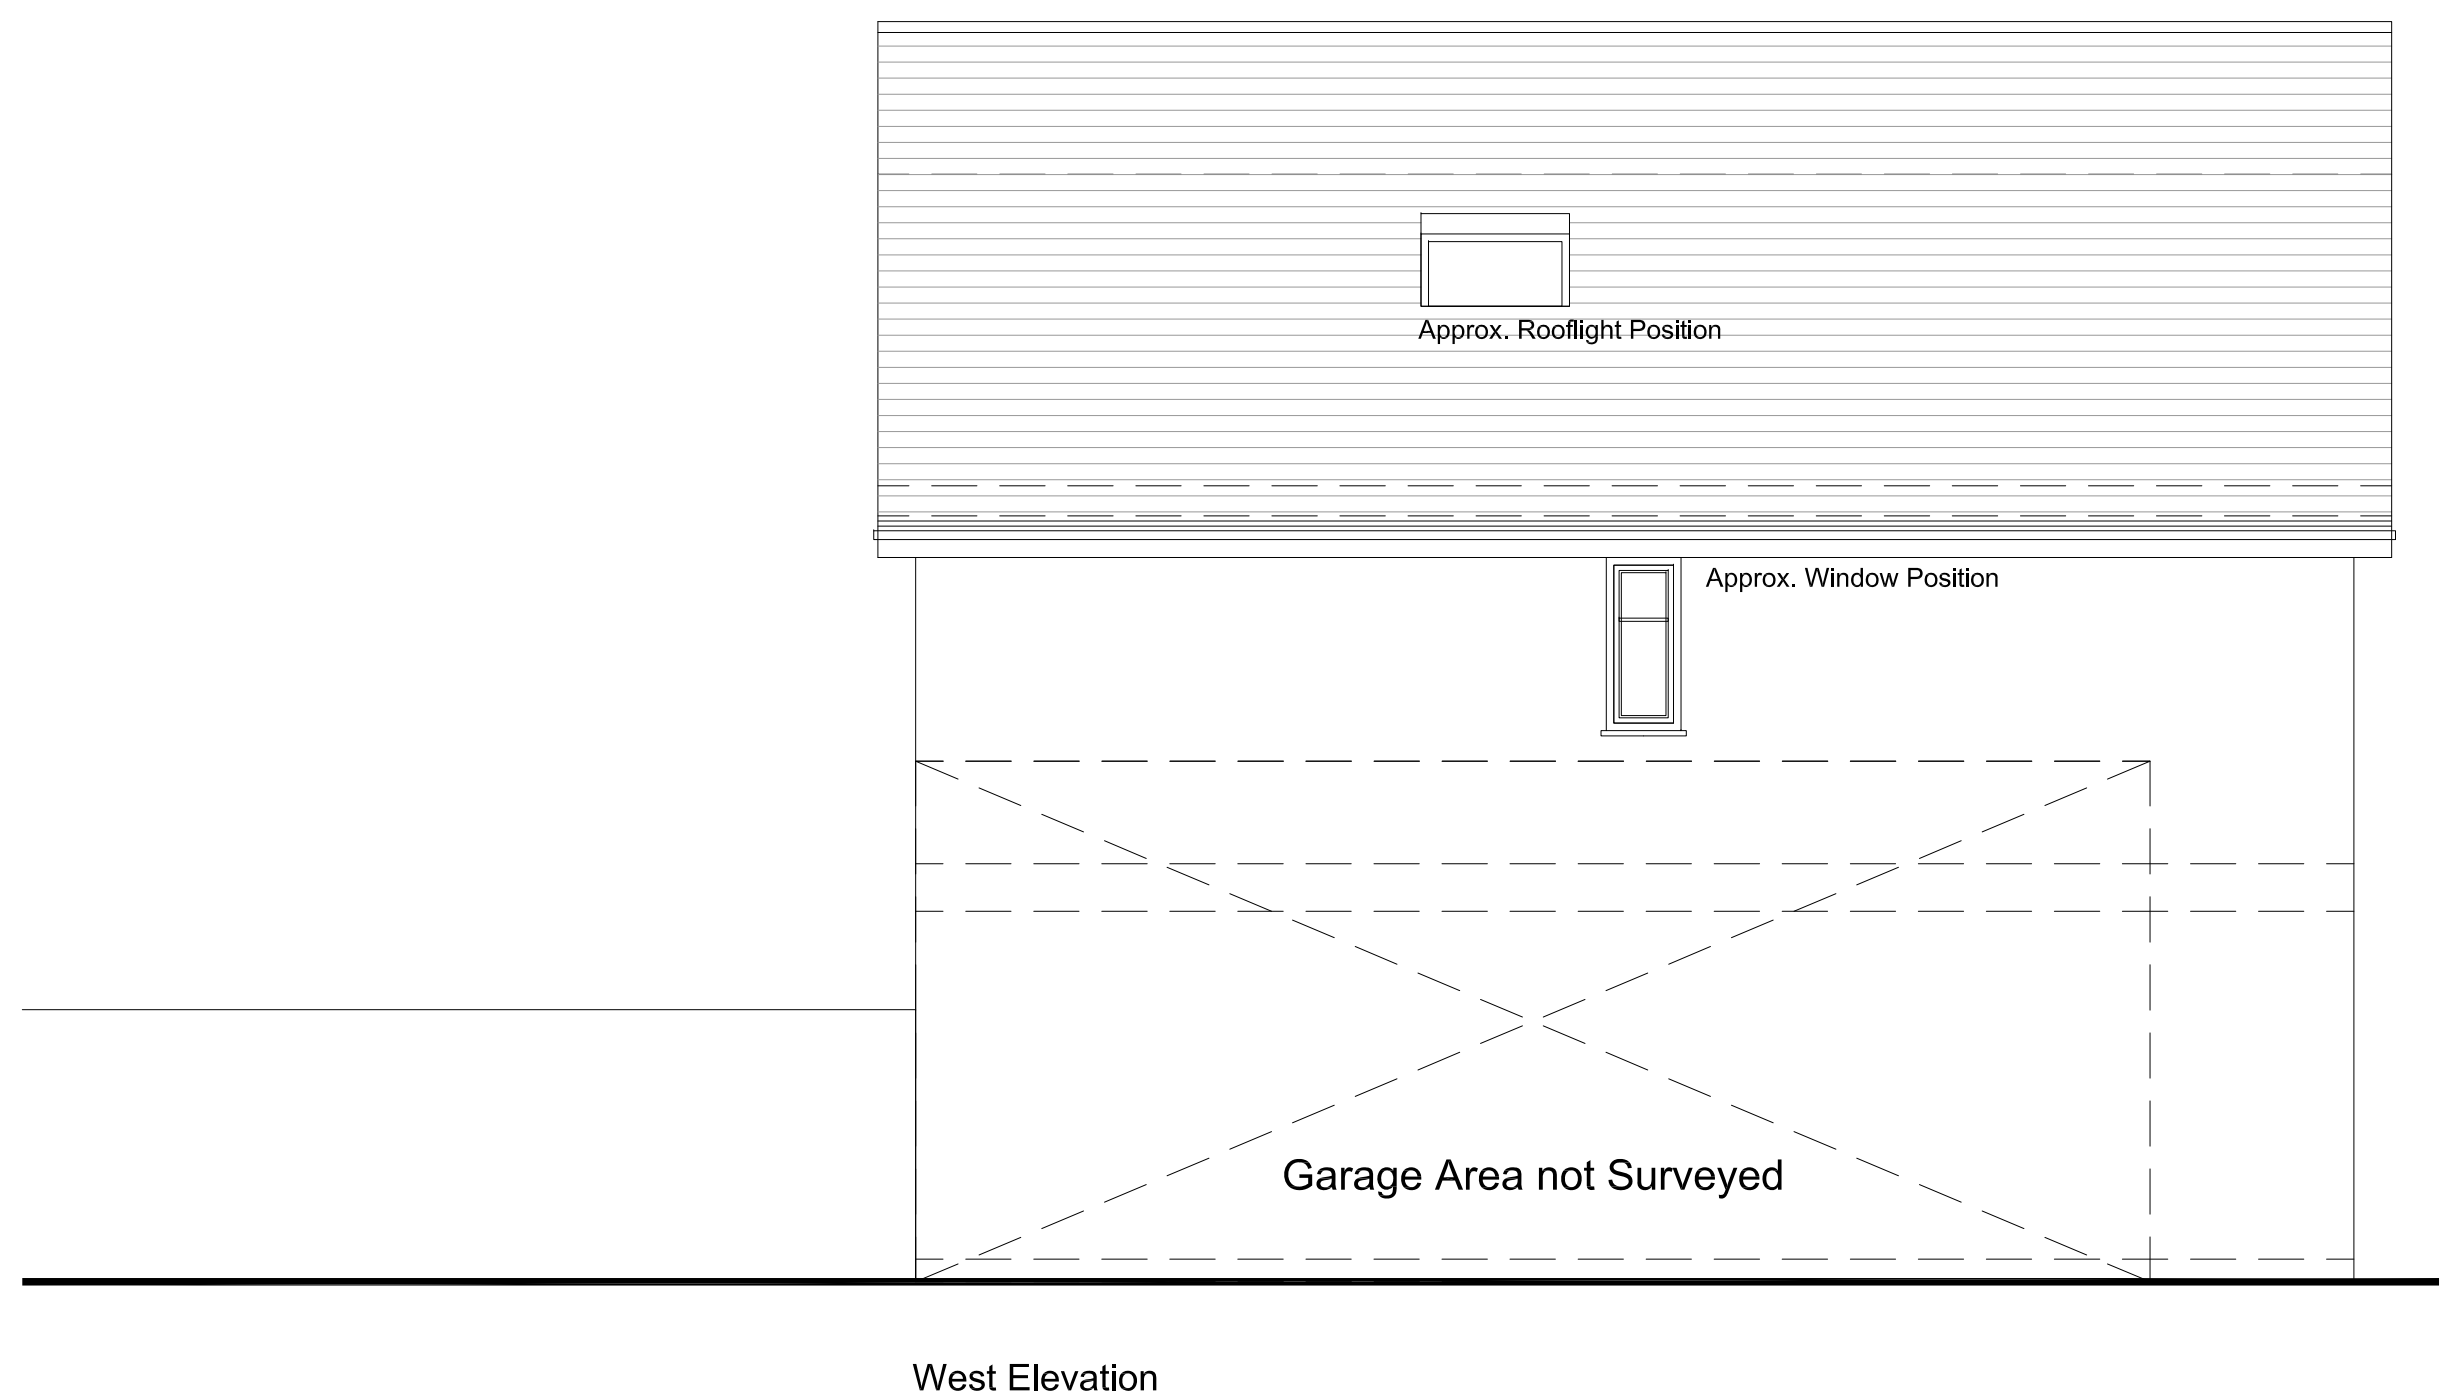
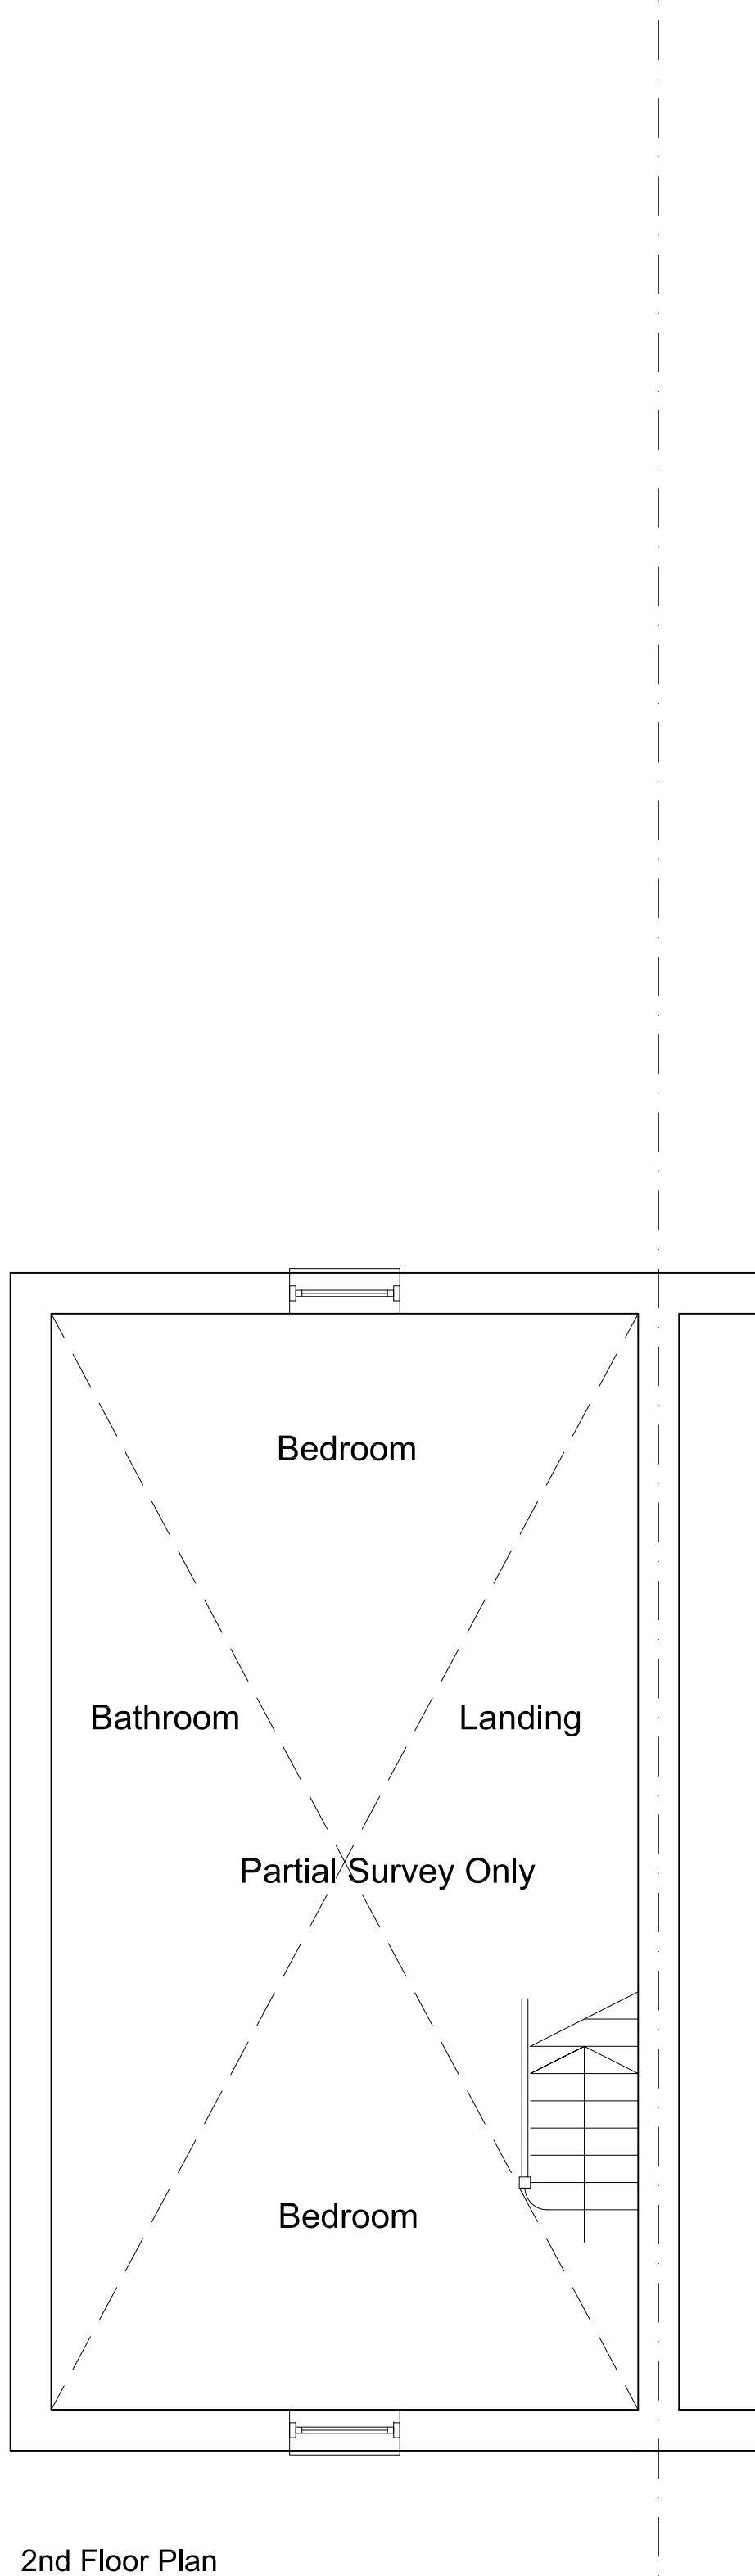
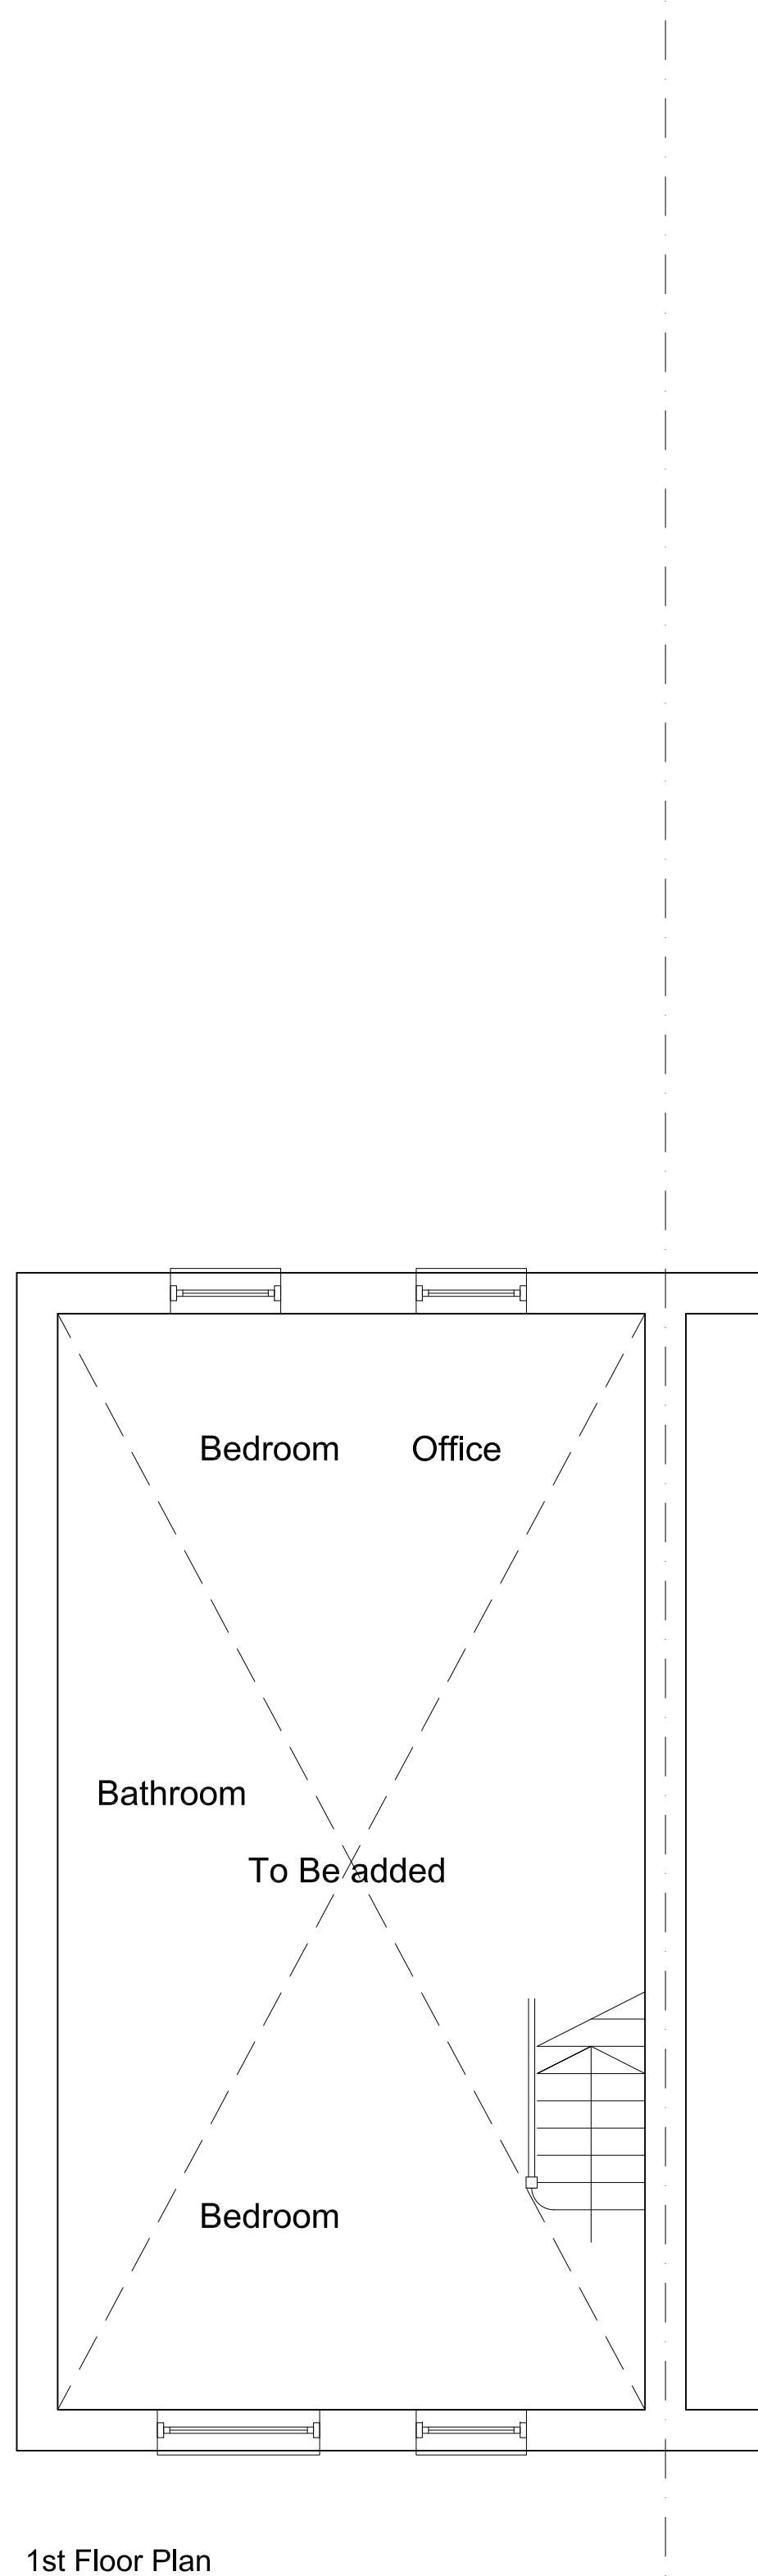


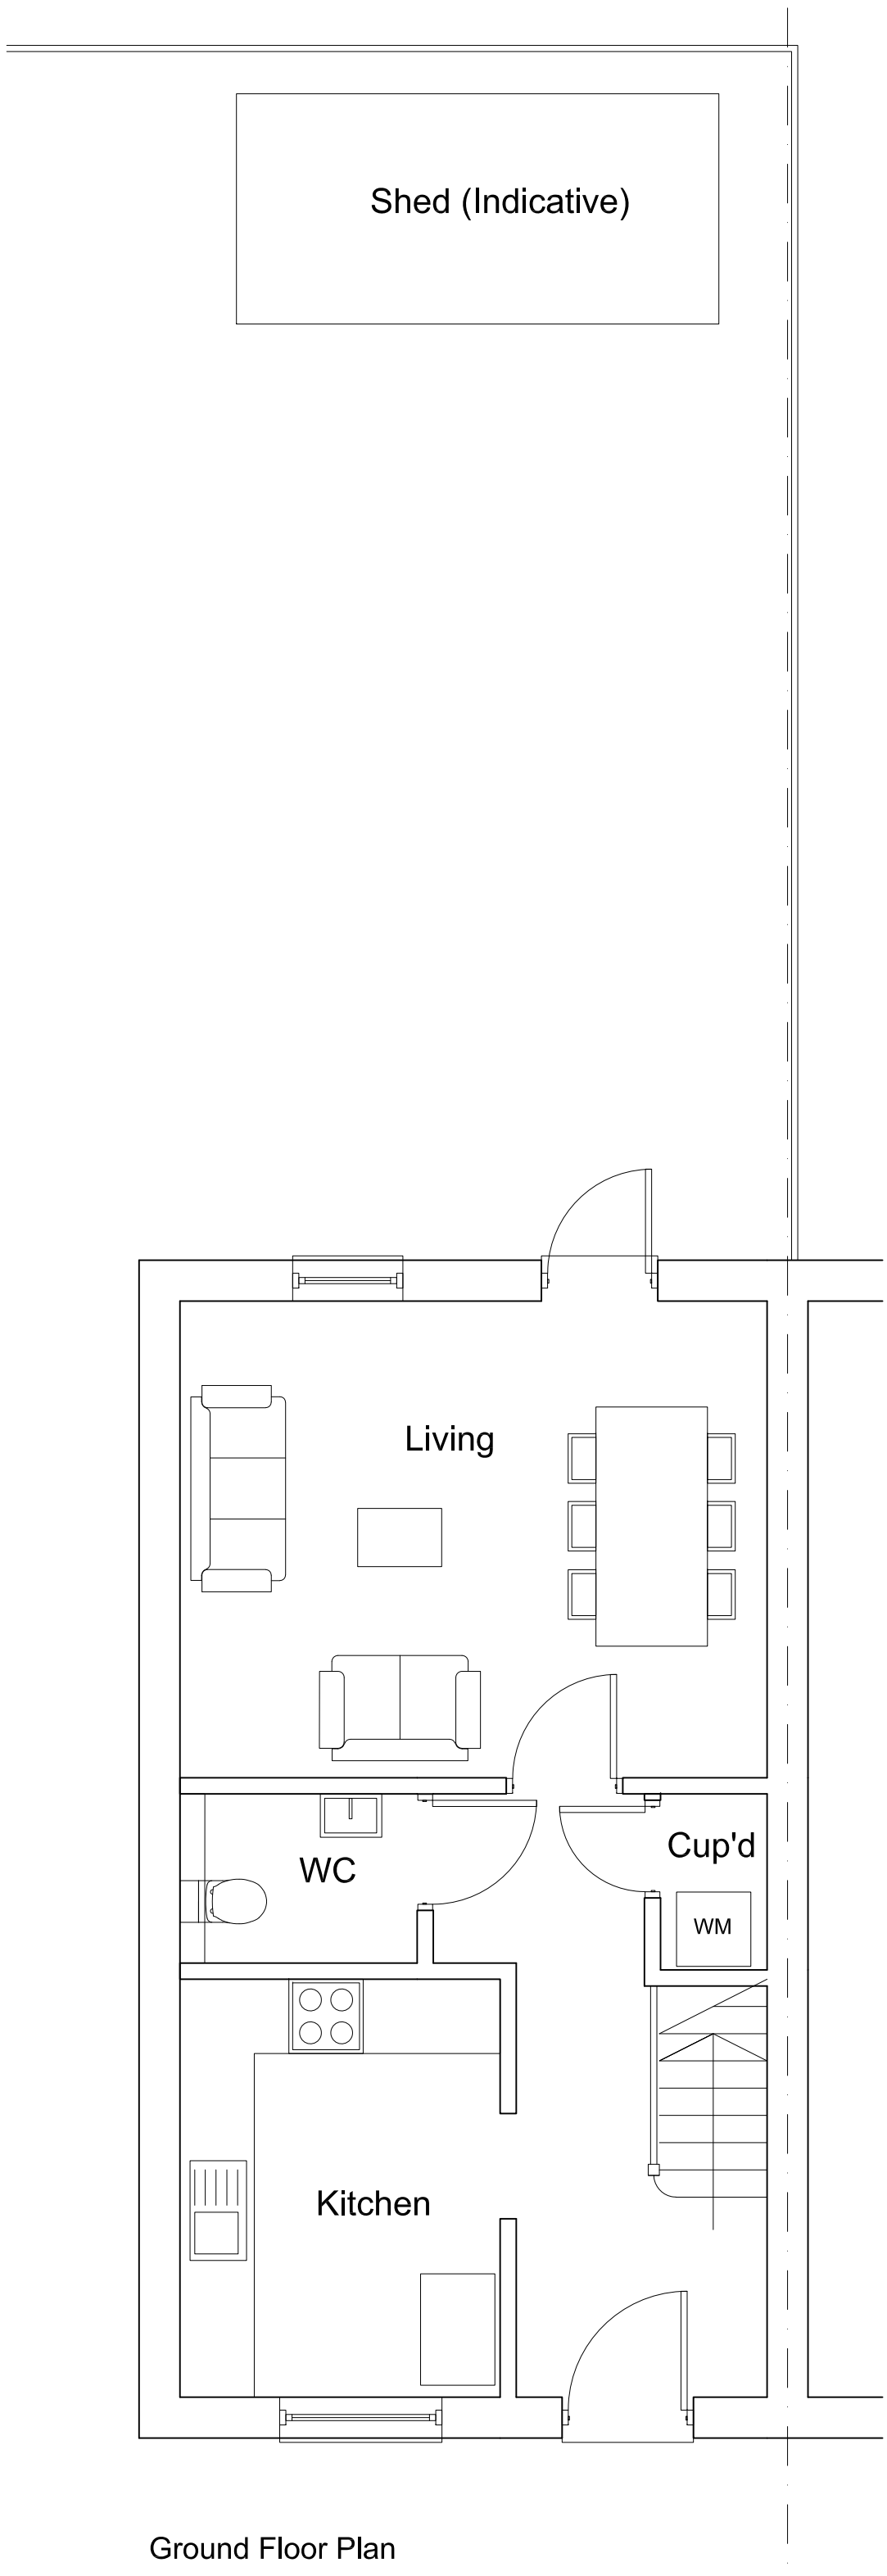

amendments	
client	Claire Brown
job	25 Oaksheath Gardens Worthing Sussex BN13 3GE
drawing number	01A
drawing title	Existing Plans & Elevations
date	Jan 2026
scale	1:50 @ A1
Check all dimensions on site before all work is commenced All goods materials workmanship to conform with current building regulations BSS and COP's	