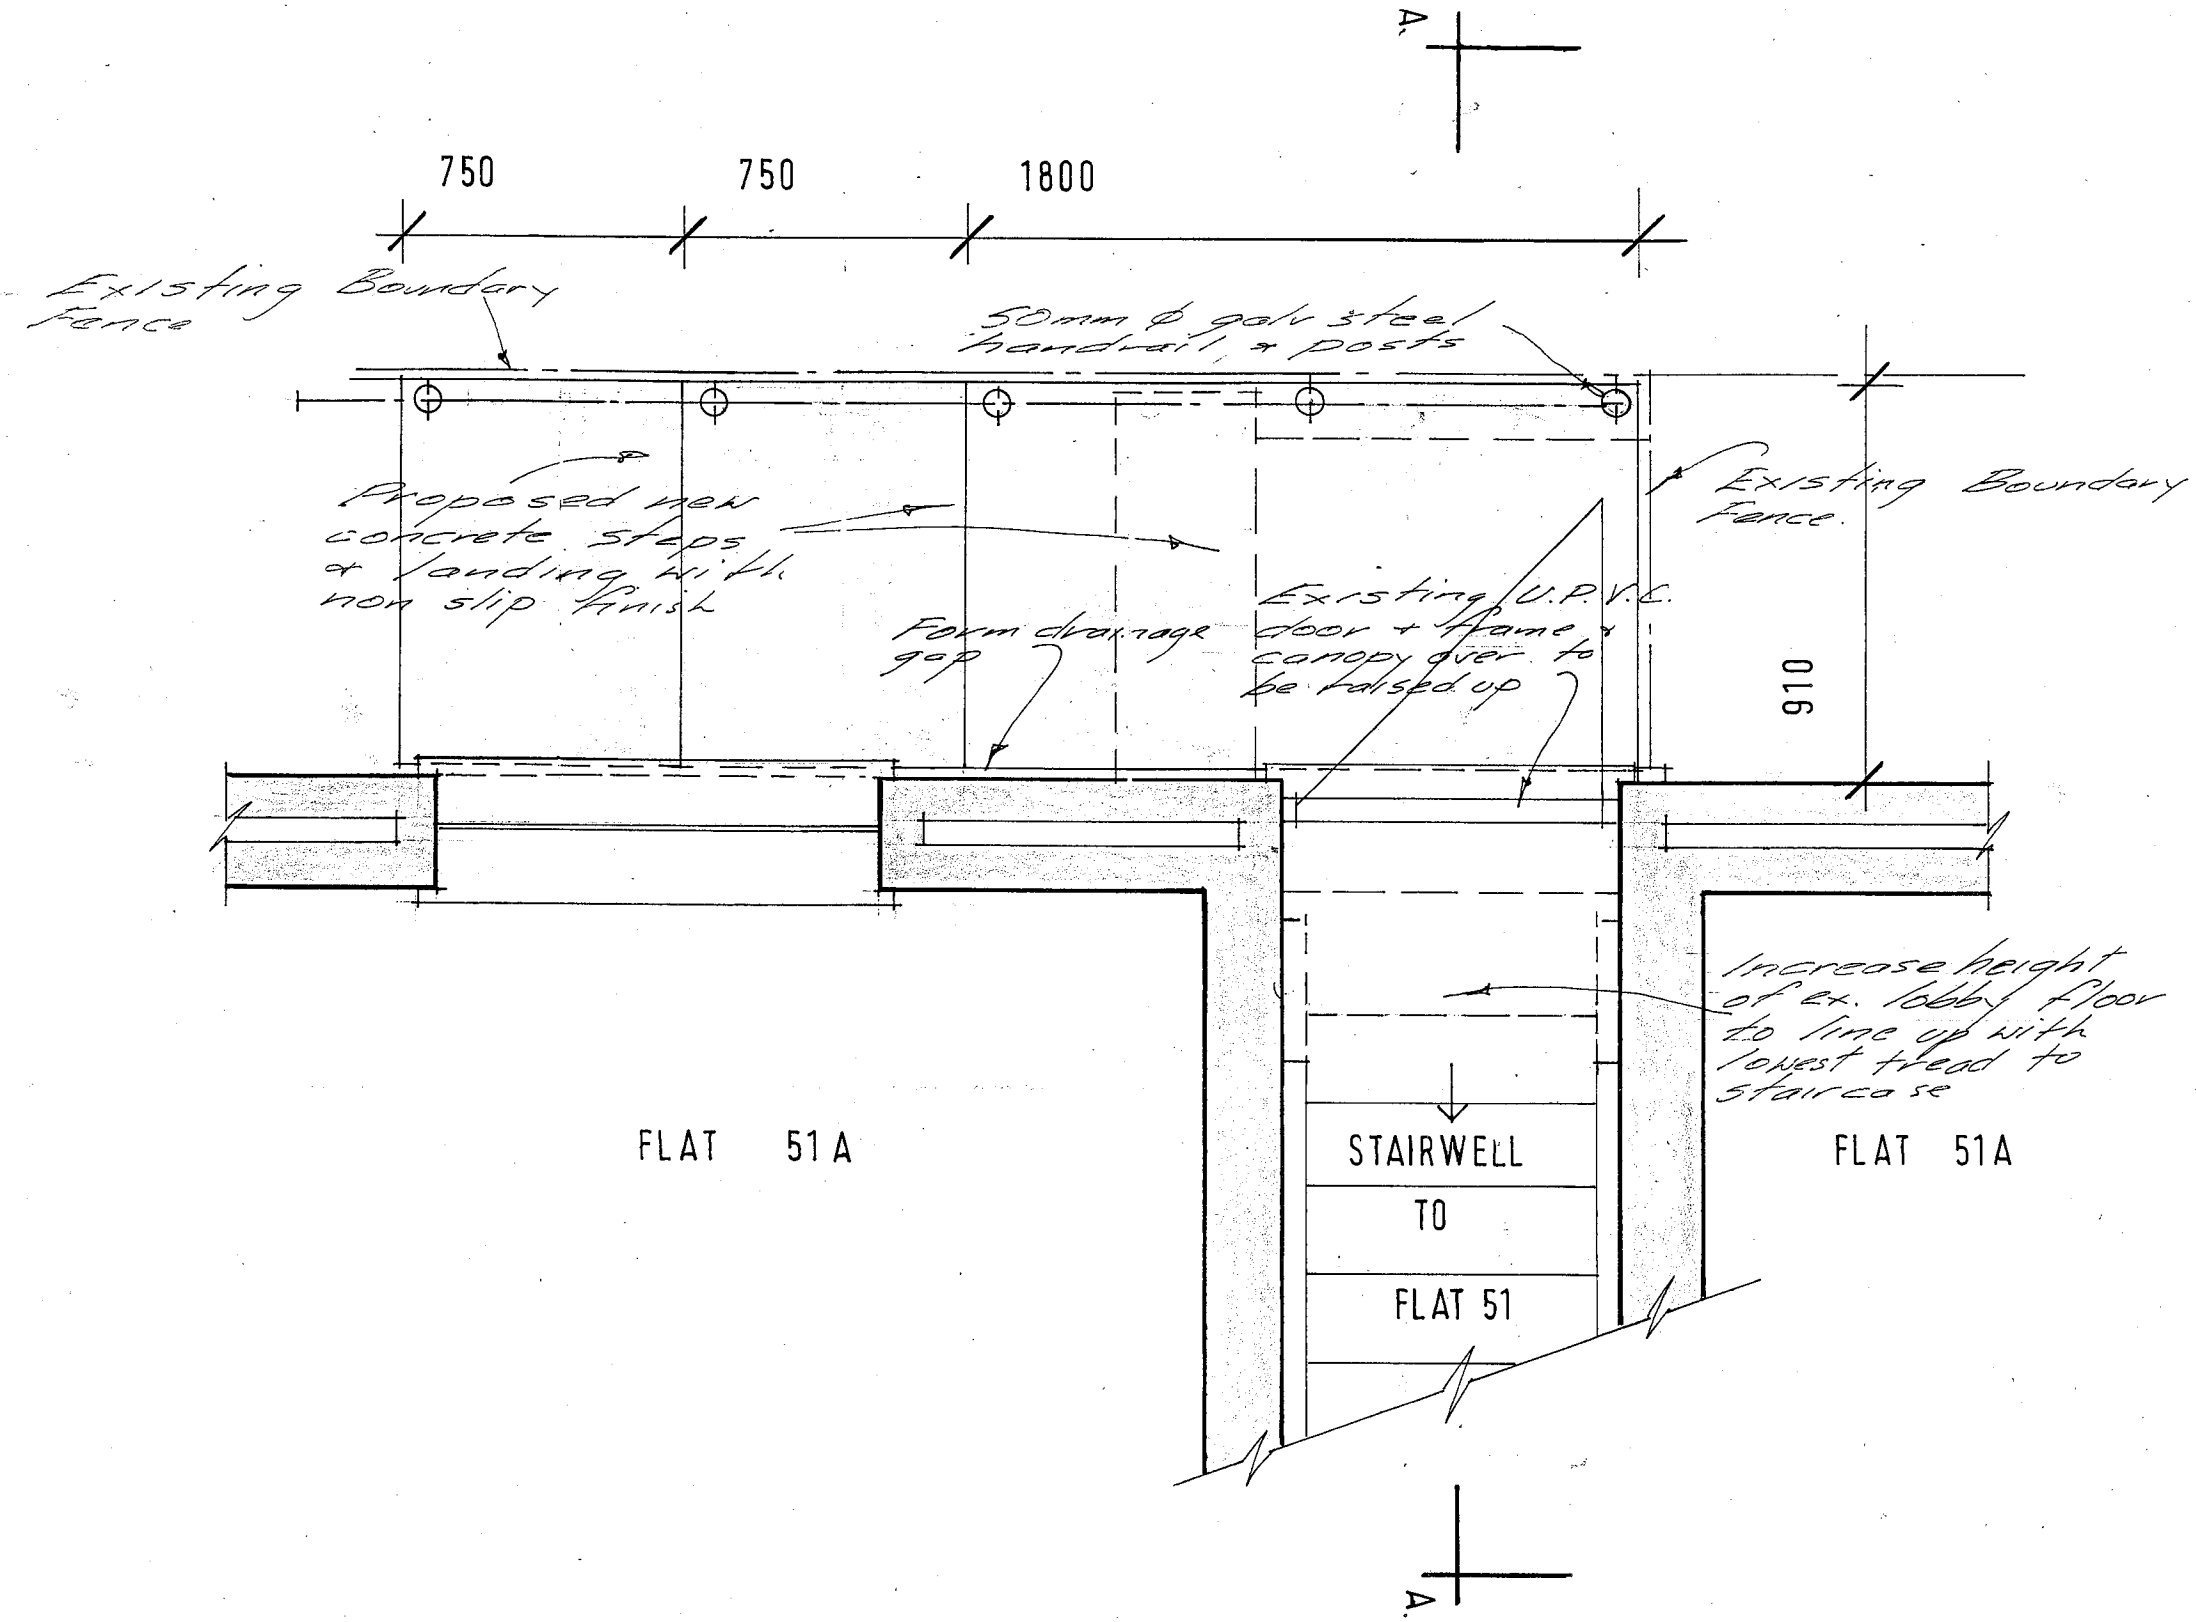


ALTERATIONS TO ENTRANCE TO No 51 CECIL ROAD · LANCING
TO ACCOMMODATE PROPOSED STAIRLIFT

LAYOUT PLAN 1:20
DFG/408/8120/1/A

8/4/10 Amended to extend length of landing