


DO NOT SCALE FROM THIS DRAWING

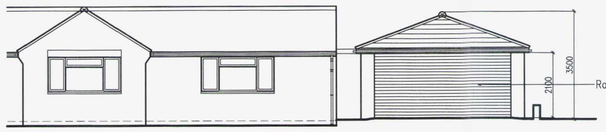


South Elevation

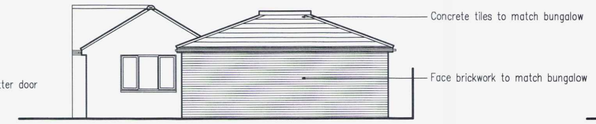

East Elevation

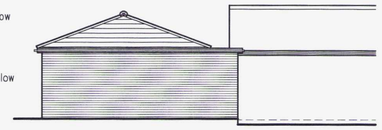


North Elevation

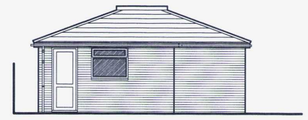

West Elevation

ADUR & WORTHING PLANNING SERVICES
PLAN AWDM/1741/15
DATE VALID 28 JAN 2016
AMENDMENT

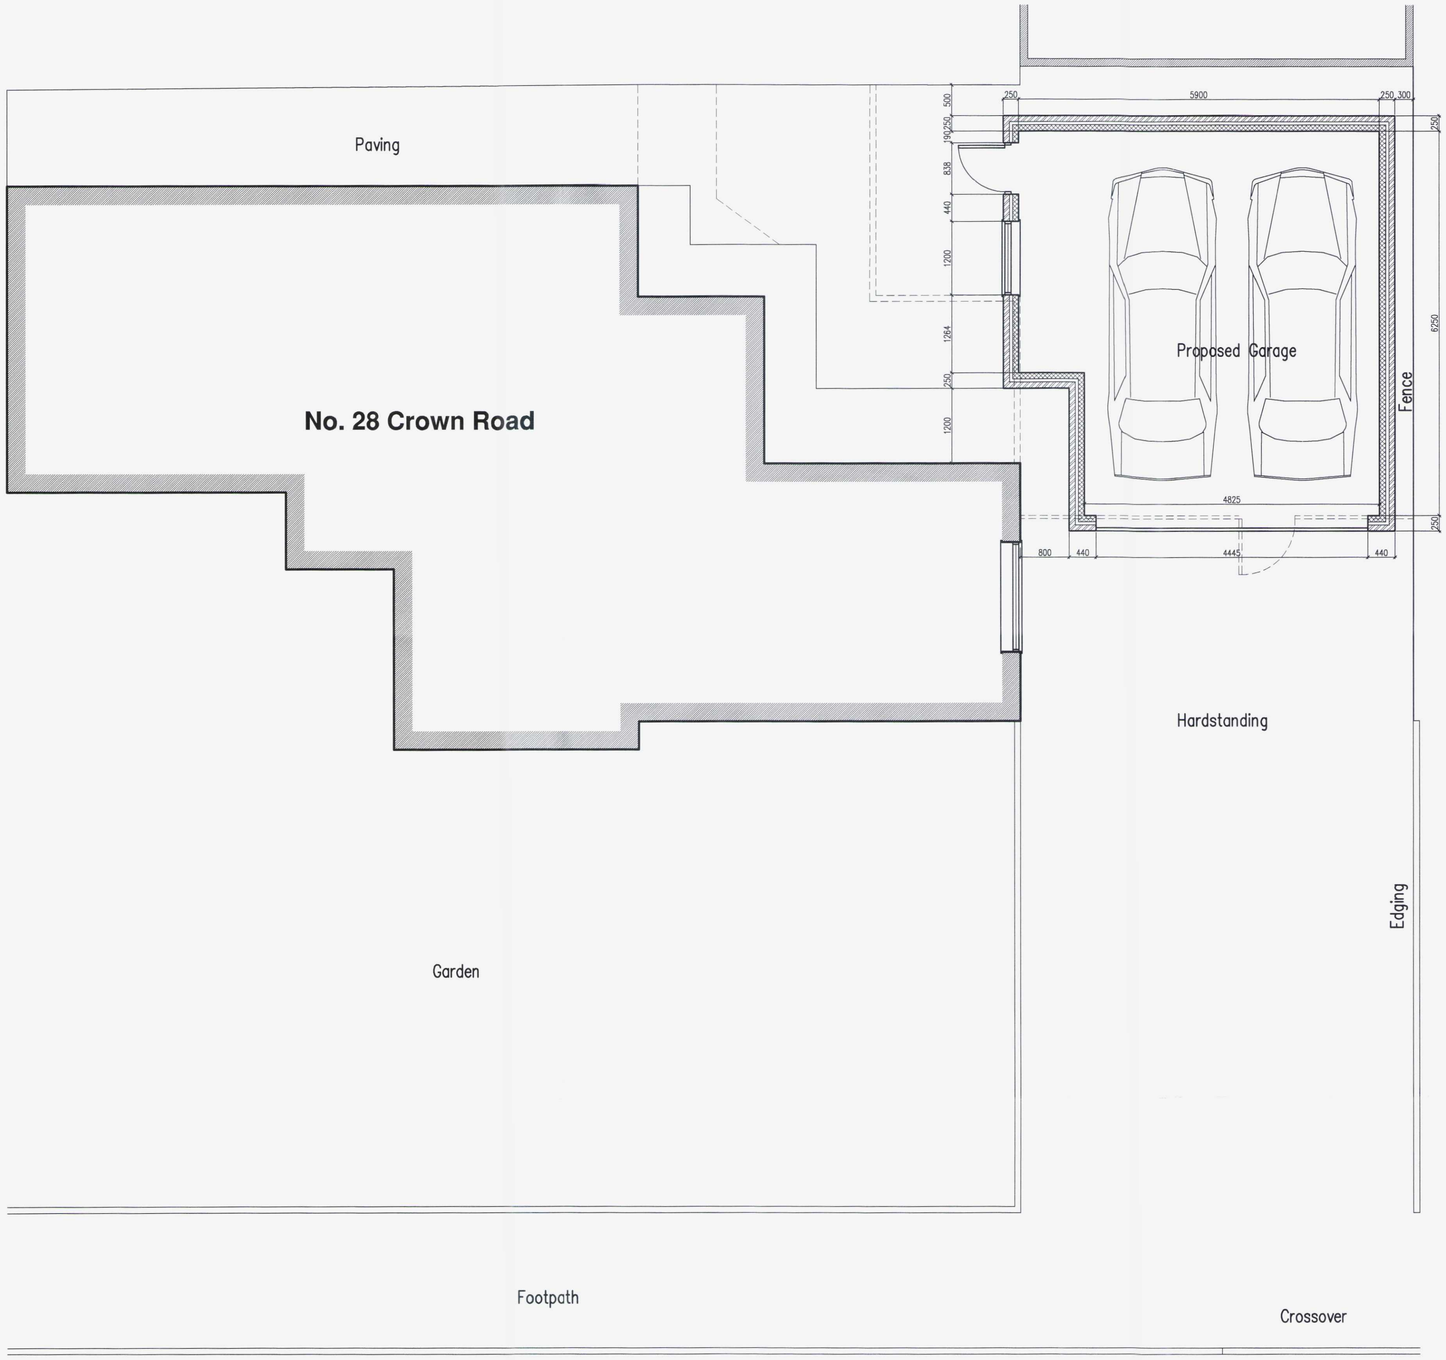







B	28.01.16	Amended to suit planner's comments
A	26.11.15	Client's requirements added

Proposed Detached Garage at: 28 Crown Road, Shoreham-By-Sea, West Sussex

rja Planning & Building Consultants Ltd.
1st Floor
10 High Street
Shoreham-By-Sea
West Sussex BN43 5DA
t: 01273 467297 mob: 07971 375739
e: rex@rjapbc.co.uk web: www.rjapbc.co.uk

Chartered Institute of Architectural Technologists

PROJECT: 28 Crown Road, Shoreham-By-Sea, West Sussex

DRAWING TITLE: Proposed Floor Plans & Elevations

CLIENT: Mr J Thompson

DWG NO: 02

REVISION: B

SCALE: 1:50, 1:100 @ A1

DATE: 25.11.15

DRAWN: