PROPOSED NEW OUTBUILDING TO 33 HILLVIEW ROAD WORTHING

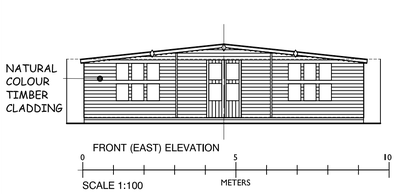

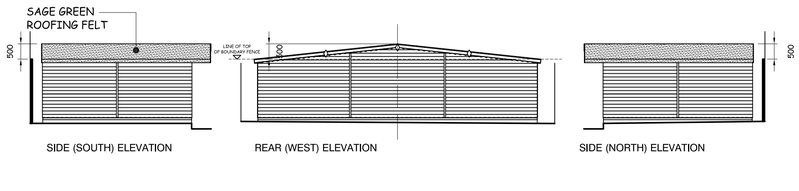

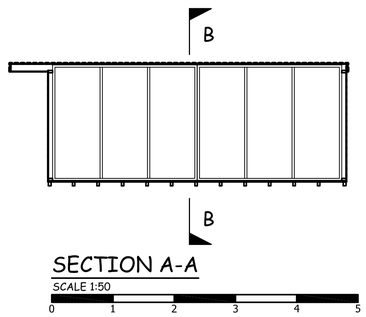

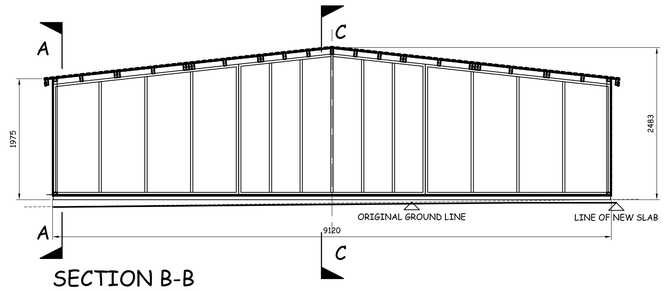

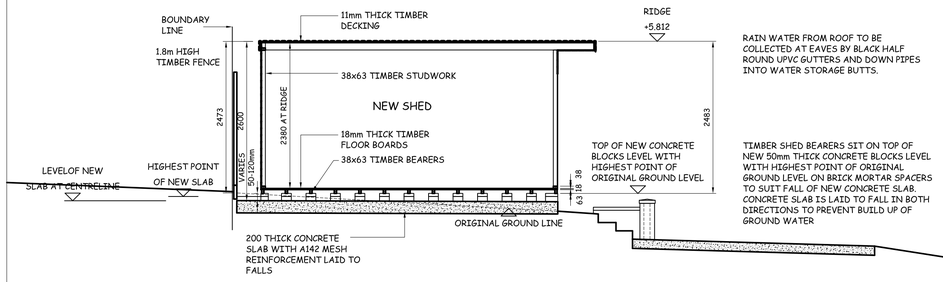

SECTION C-C
SCALE 1:50



LOCATION PLAN
SCALE 1:1250
0 10 20 30 40 50 100

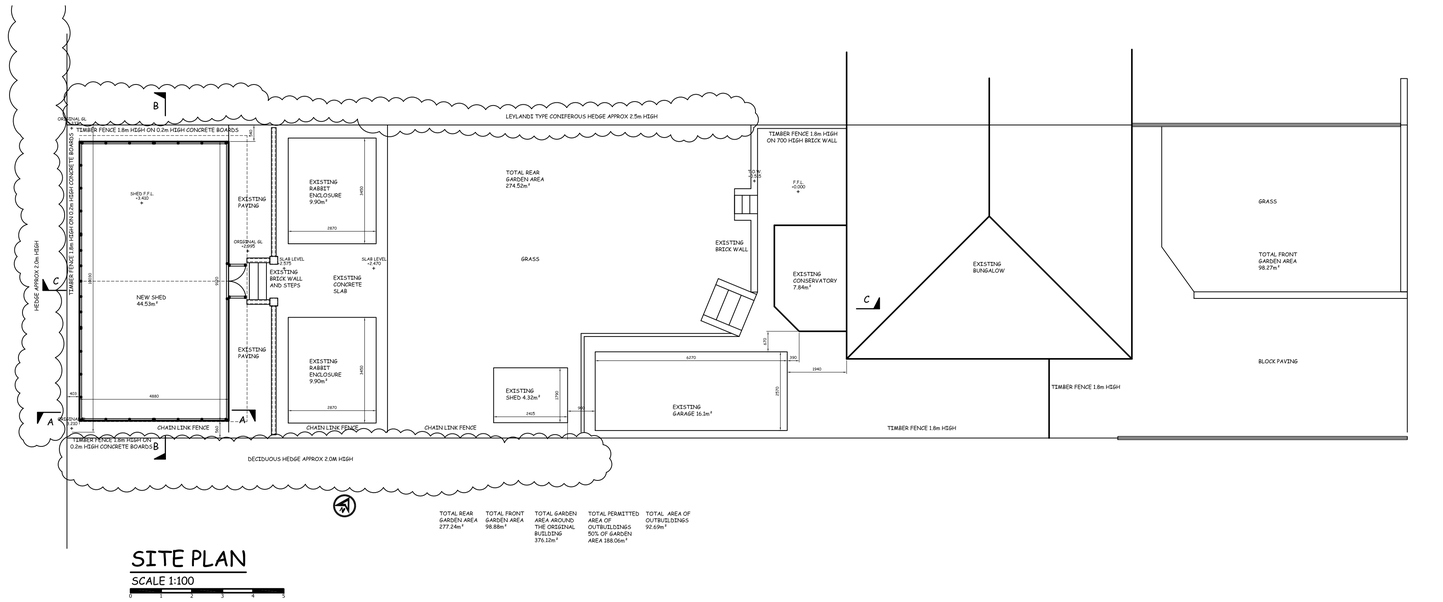

SITE PLAN
SCALE 1:100

0 26/07/2023 ORIGINAL ISSUE

PLANS AND ELEVATIONS
MR. S LEGGETT
33 HILLVIEW ROAD
WORTHING
WEST SUSSEX
BN140BX

AbraCADabra Draughting Services
33 Hillview Road, Findon Valley, Worthing
West Sussex, BN14 0BX

DRAWN	Job No.	DRG No.	REV	DATE
S.G.L.	23051	01	0	JUL 2023

SCALE 1:50, 1:100 @ A1 — FOR PLANNING APPROVAL