This drawing is not to be scaled.
Use figured dimensions only.
Read in conjunction with allrelevant Consultants' drawings and specifications.
The Contractor should check all dimensions on site prior to fabrication and report any discrepancies to the Architect.
This drawing is copyright and it must not be reproduced without prior written agreement.

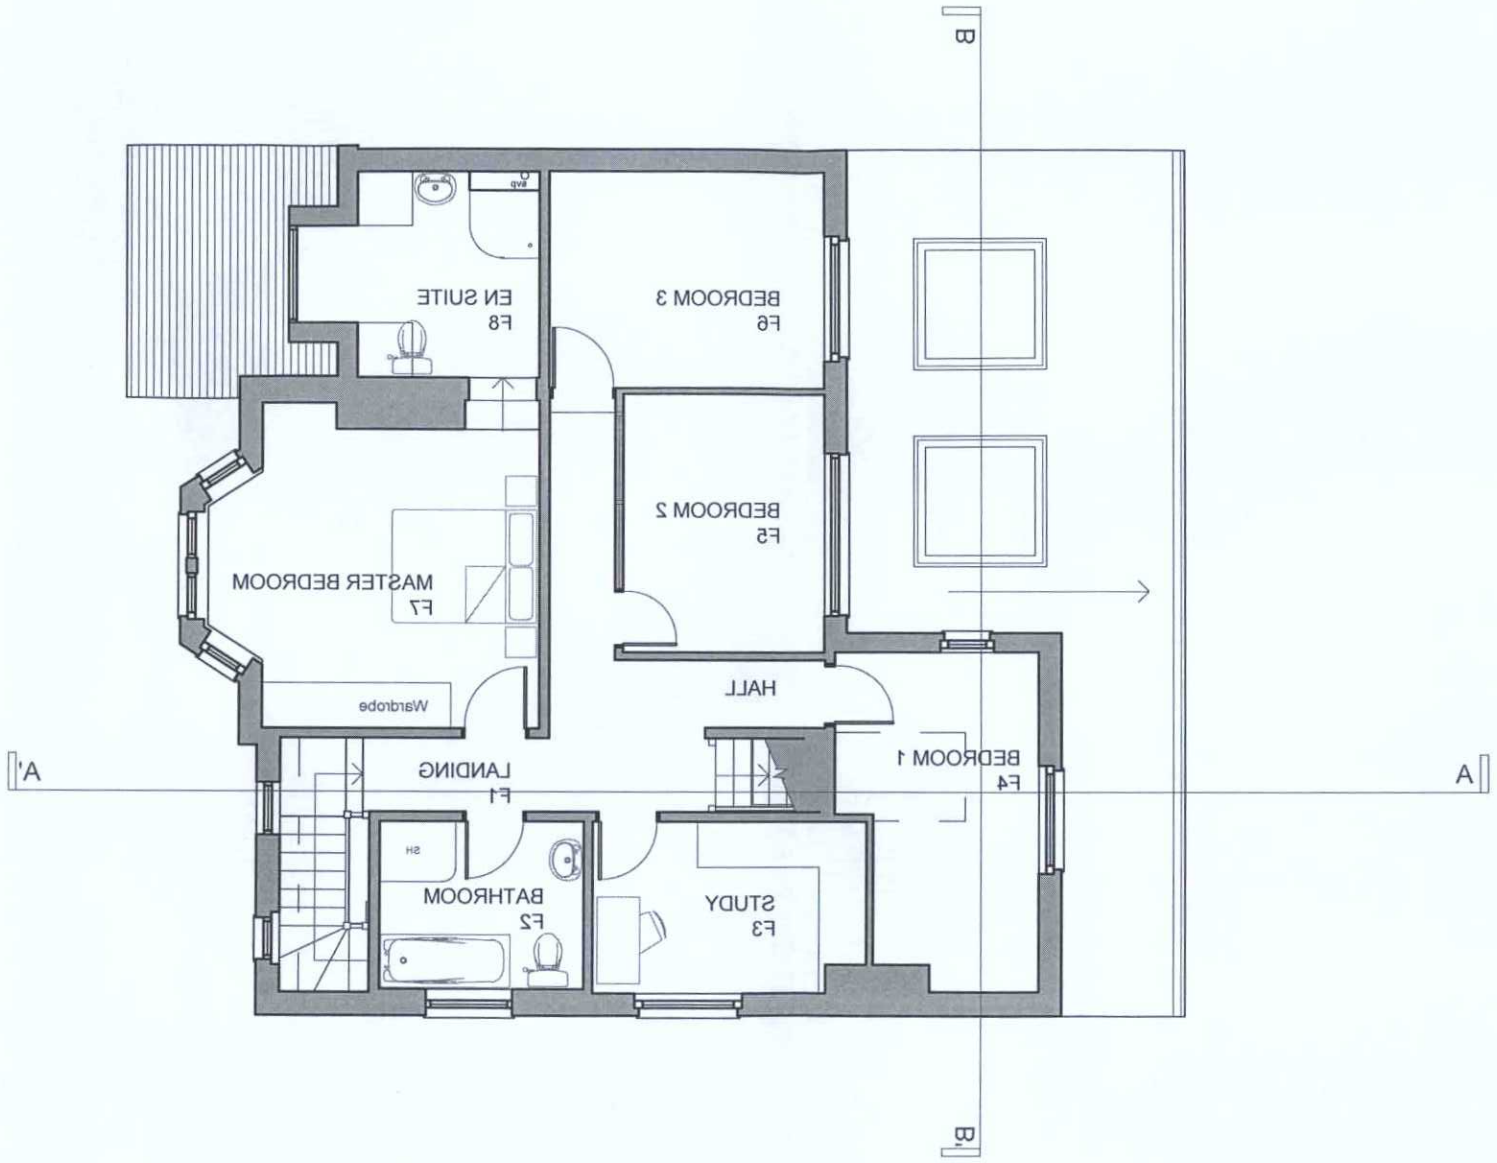

ADUR & WORTHING
PLANNING SERVICES

PLAN	AWDM/ 0506/17
DATE VALID	28 MAR 2017

NOTES

0M 1M 2M 3M 4M 5M 6M 7M 8M 9M 10M

FOR STATUTORY APPLICATIONS ONLY YOU MAY SCALE THIS DRAWING

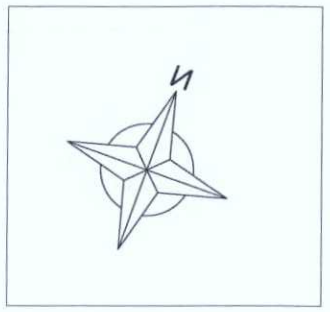

rev.	date	

client
Mr & Mrs Booth

job title
76 Wembley Avenue, Lancing

drawing title
FIRST FLOOR PLAN
As Proposed

scale	date	drawn by
1:100@ A3	13.03.17	LS
job no.	drawing no.	revision
161101	P3	

dk. architects

9 Hove Park Villas
HOVE
East Sussex
BN3 6HP
Tel 01273 823980
Fax 01273 823356