9 Hove Park Villas
Hove
East Sussex
BN3 6HA
Tel 01273 853838
Fax 01273 853839


client M r & M rs Booth		
top title To Wemplev Avenue, Hove Planning		
drawing title AS Existing SITE\ROOF PLAN		
scale 1:200@A3	date 20.01.17	drawn by LS
top no.	drawing no. PS	revision


rev.	date	

NOTES

For planning applications only You may scale this drawing

0M 5M 4M 6M 8M 10M 15M 14M 16M 18M 20M 25M 24M 26M 28M 30M

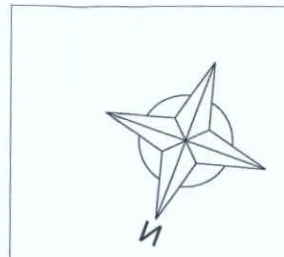

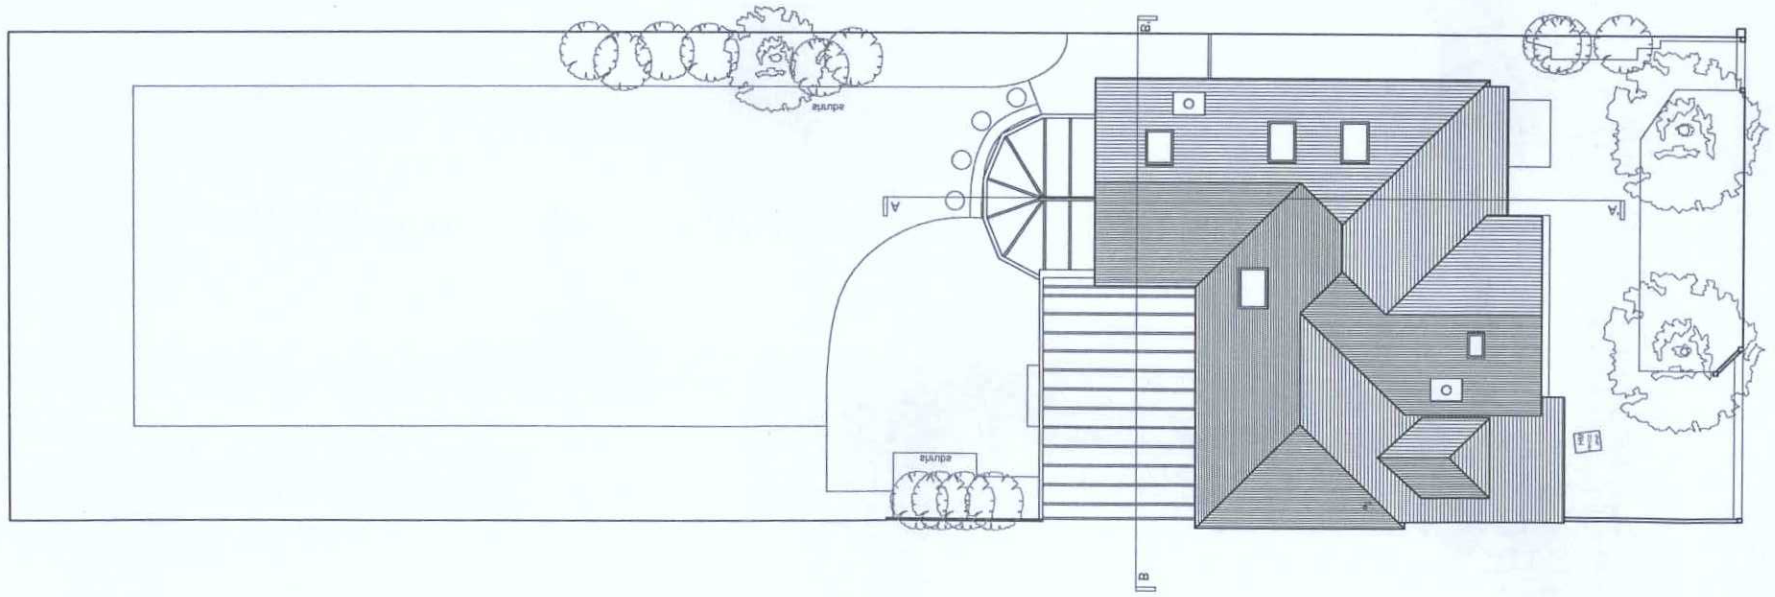

PLANNING SERVICES
ADUR & WORTHING

PLAN	AWDM\0208\17
VALID DATE	28 MAR 2017

This drawing is not to be scaled.
Use figured dimensions only.
Read in conjunction with all relevant
Consultants, drawings and
specifications.
The Contractor should check all
dimensions on site prior to
fabrication and report any
discrepancies to the Architect.
This drawing is copyright and it
must not be reproduced without
prior written agreement.