



FRONT (EAST) ELEVATION

10 metres @ 1:100 on A3

1 metre @ 1:100 on A3

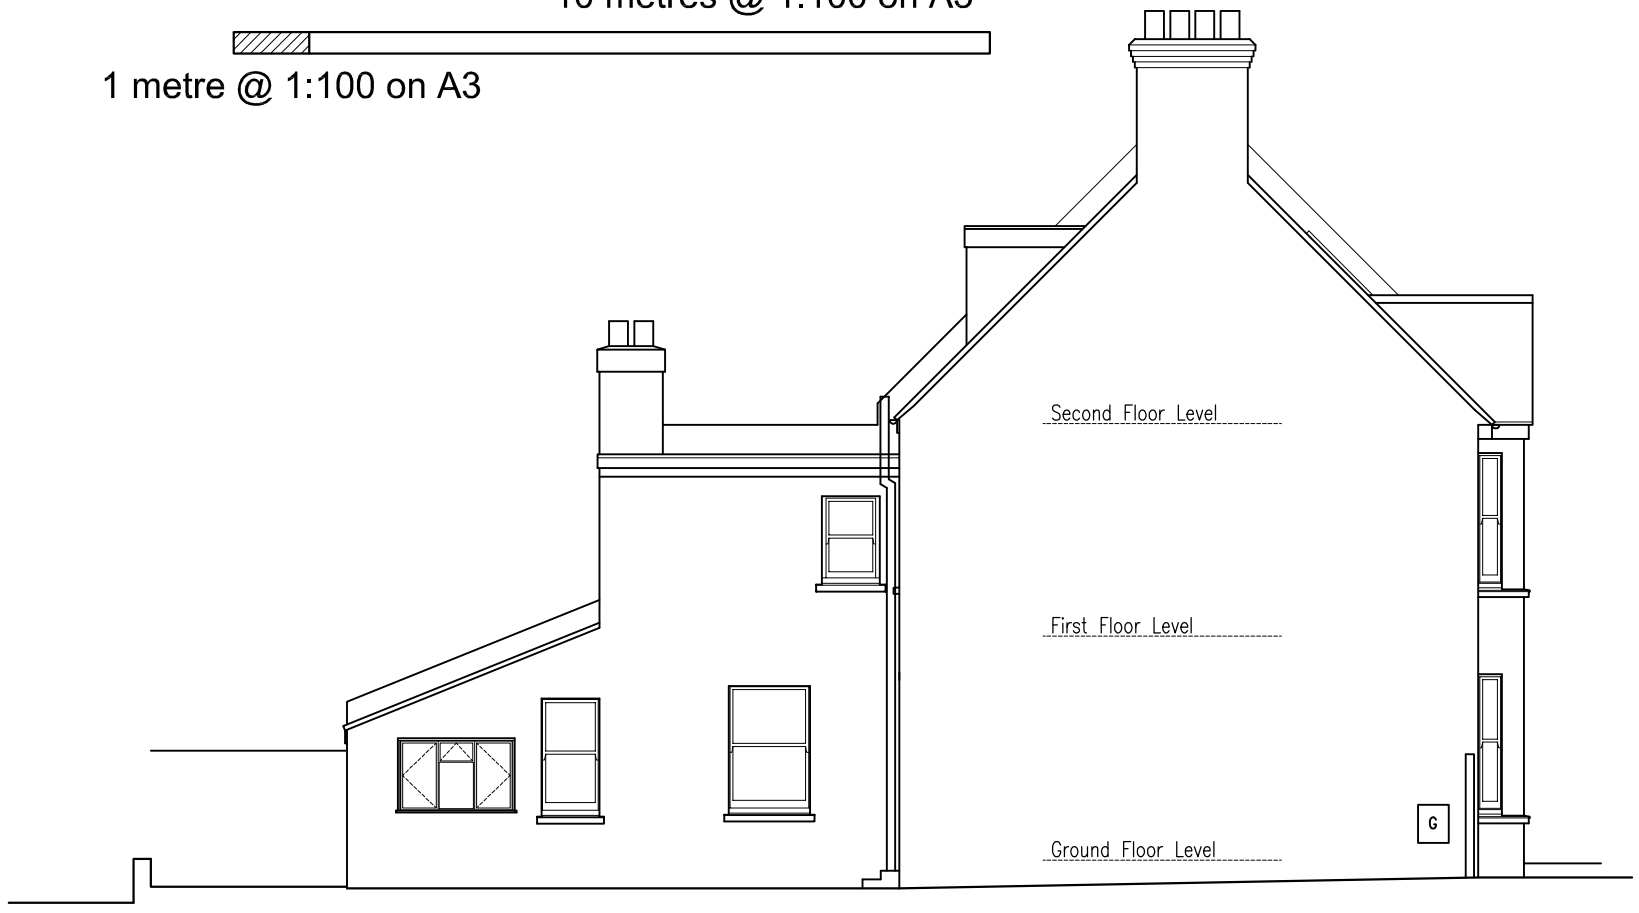

SIDE (SOUTH) ELEVATION

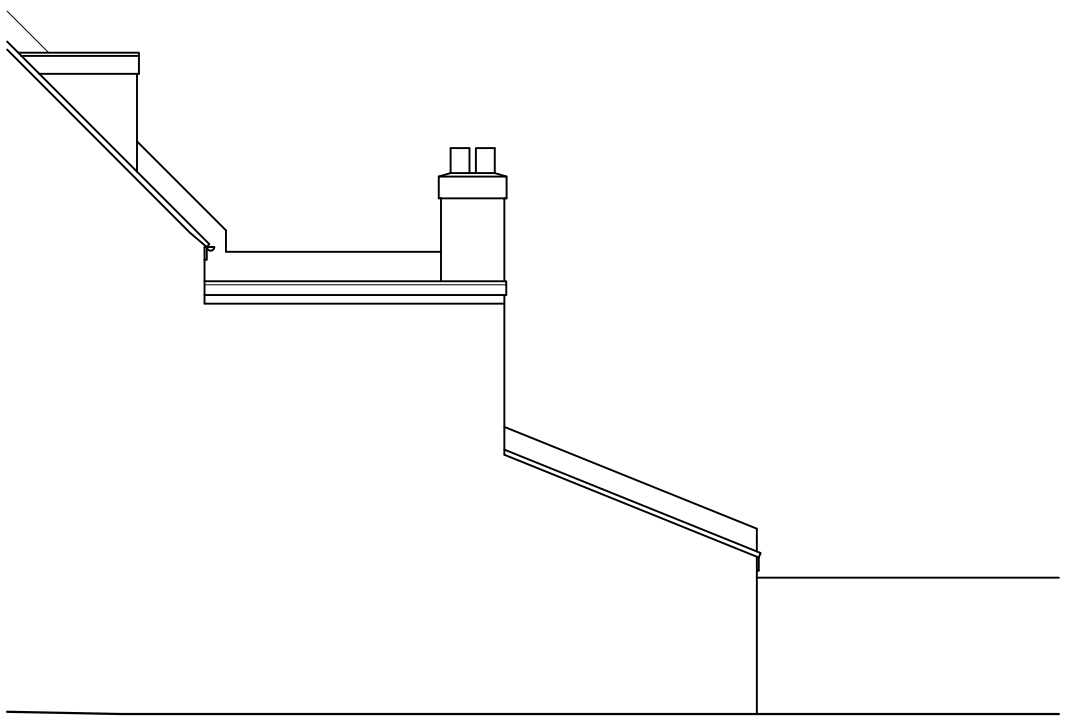

SIDE (NORTH) ELEVATION



REAR (WEST) ELEVATION

rev.	date

These drawings should be approved by Local Authority Building Control or other appropriate checking Authority prior to commencement of the work.

This drawing can be scaled for planning purposes only

~~No dimensions to be scaled from this drawing.~~

All dimensions to be checked on site.

This drawing is copyright.

client
Kirstin & Tim Wild

project
57 Victoria Road
Shoreham-by-Sea

drawing
Existing Elevations

scale 1:100@A3 **date** 31.01.17

drawn BBB

9 Kenton Road
Hove, East Sussex
BN3 4PG
tel: 01273 298217
fax: 01273 298217
e-mail: info@clairehaigharchitects.co.uk

Claire Haigh
Associates Ltd

CH 813 /003 rev. A