




Existing Ground Floor Plan

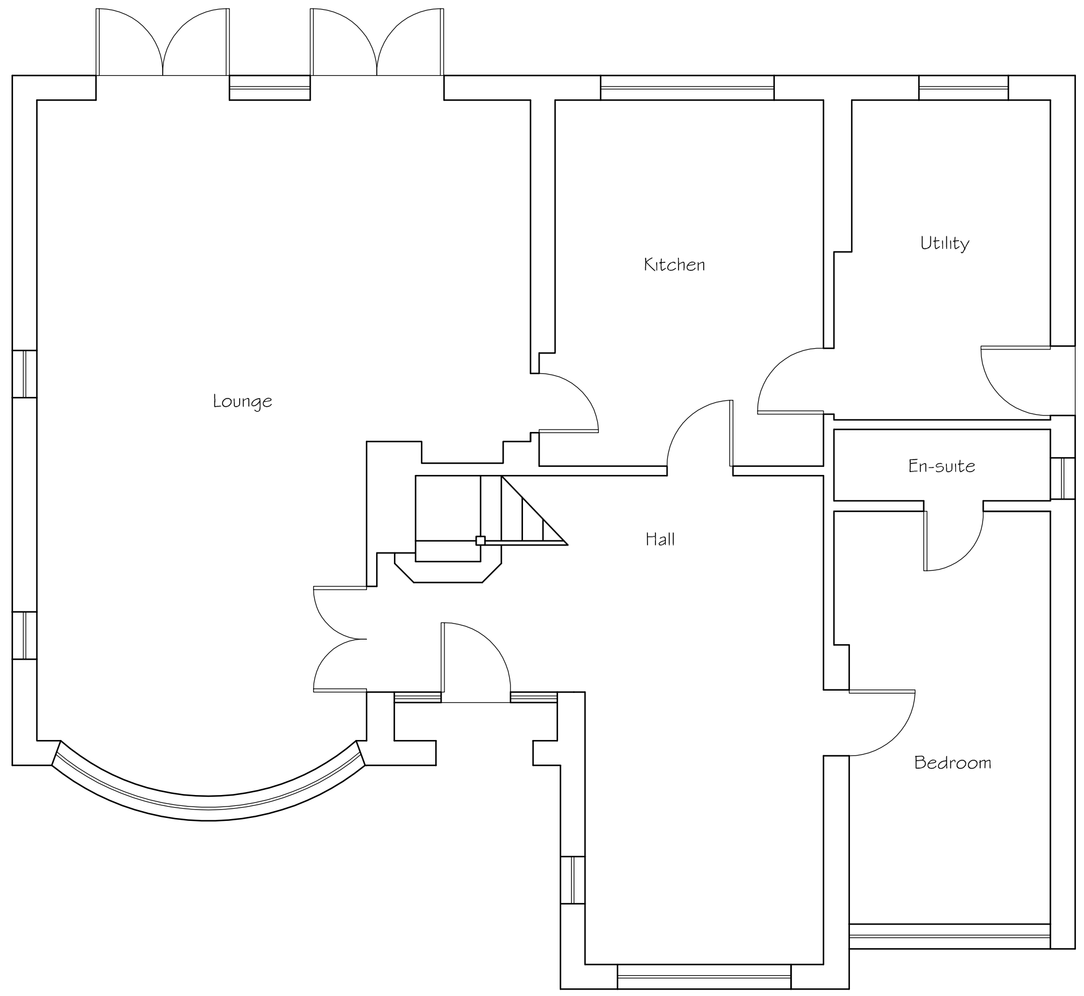

Existing First Floor Plan

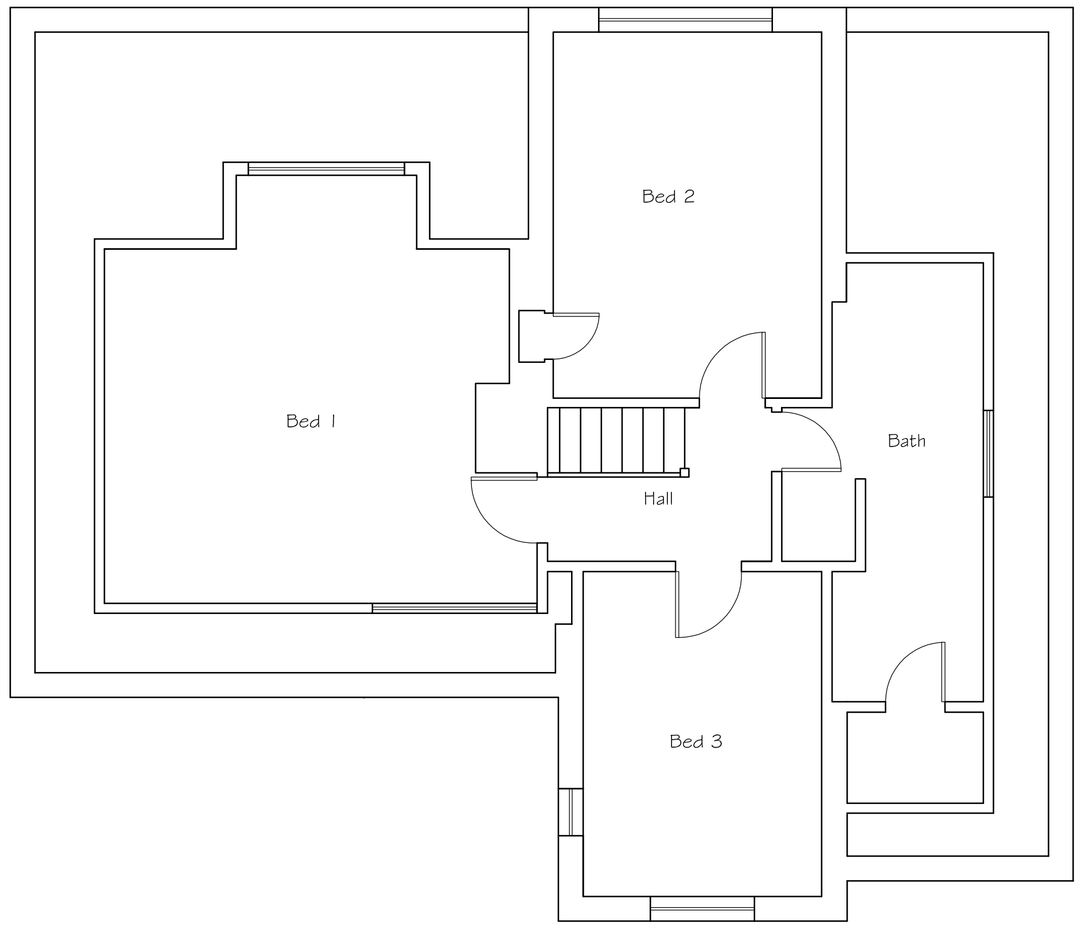


SCALE 1:50

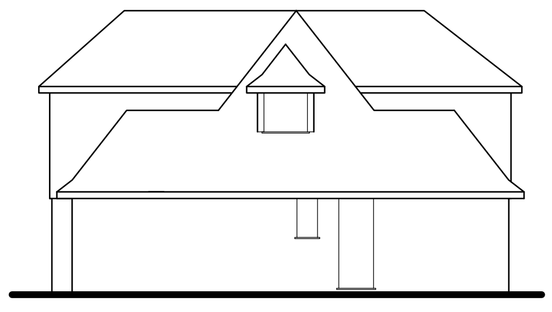


Existing Side (North) Elevation




Existing Rear (West) Elevation

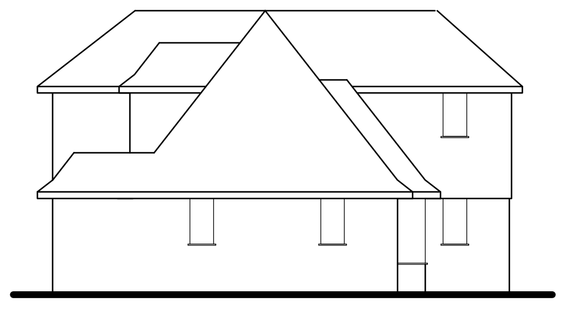

Existing Side (South) Elevation

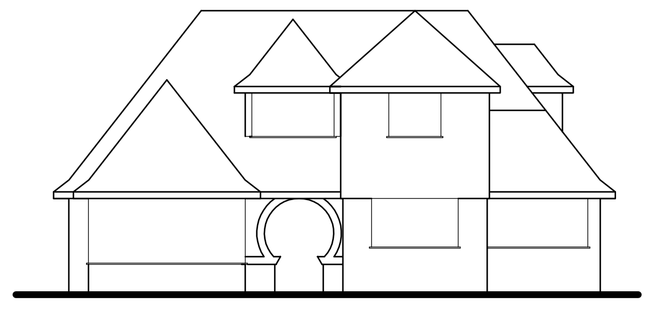

Existing Front (East) Elevation

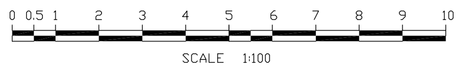

SCALE 1:100

Tony Rogers
Building Consultants
Address: 40 Dawn Crescent, Upper Beeding
West Sussex, BN44 3WH
Telephone: 01903 815225 Fax: 01903 815225

Rev.	Date:	Revision Description:

Client: Mr & Mrs P Huxtable

Address: 71 Buckingham Road
Shoreham
West Sussex
BN43 5UD

Project: Proposed

Scale: 1:50 1:100
Paper Size A1

Date: February 2017

Drawing No: 16/1205/01

Drawn By: AWR

Revision: