

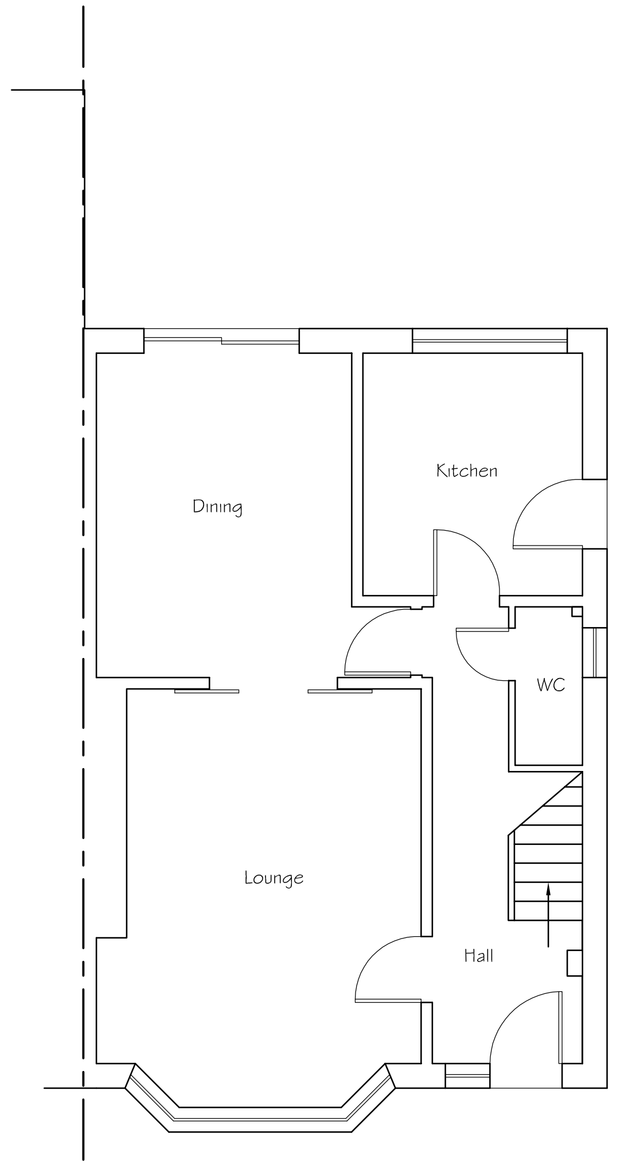


Existing Ground Floor Plan

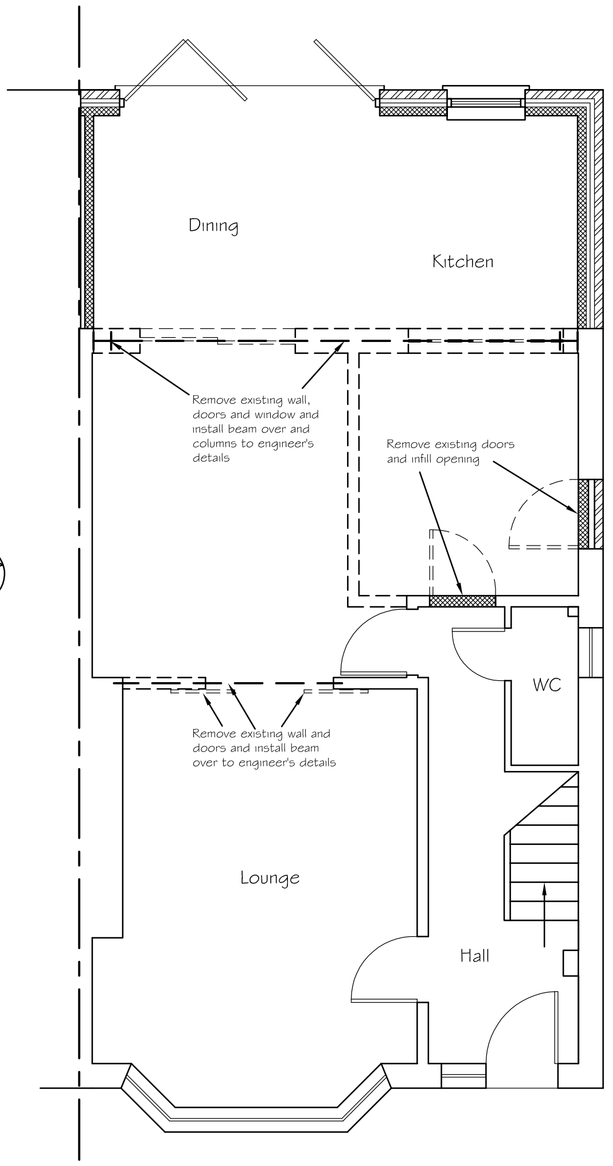


Proposed Ground Floor Plan

 


Proposed Roof Plan




SCALE 1:50

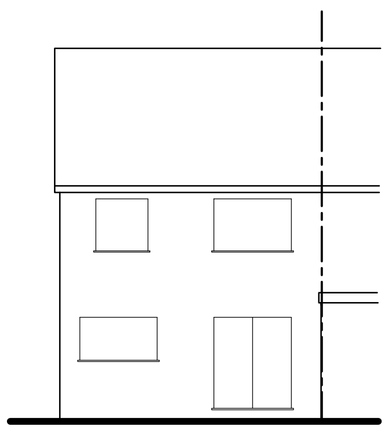


Existing Rear (North) Elevation

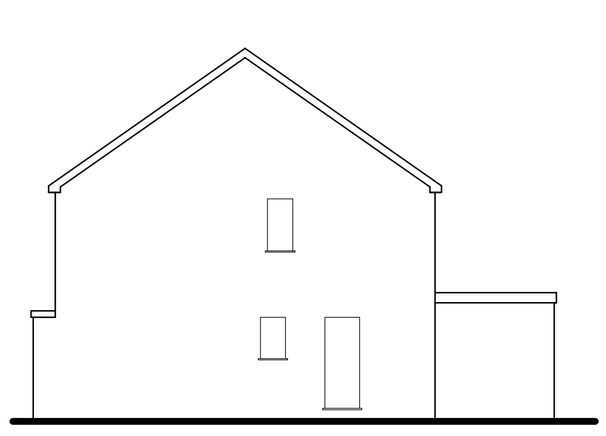


Existing Side (East) Elevation

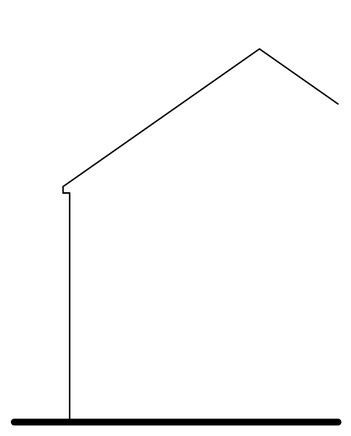


Existing Side (West) Elevation

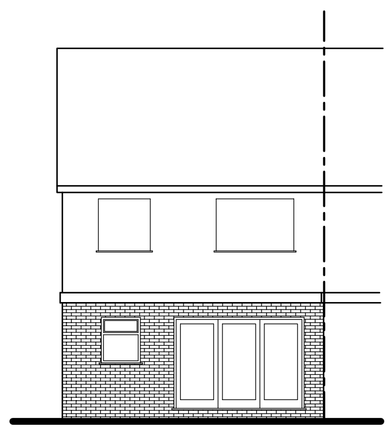


Proposed Rear (North) Elevation

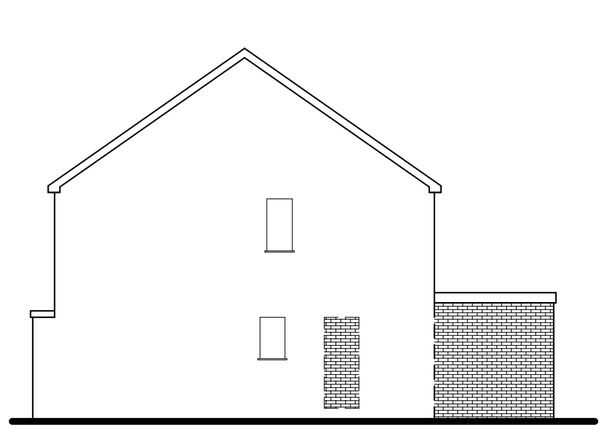

Proposed Side (East) Elevation

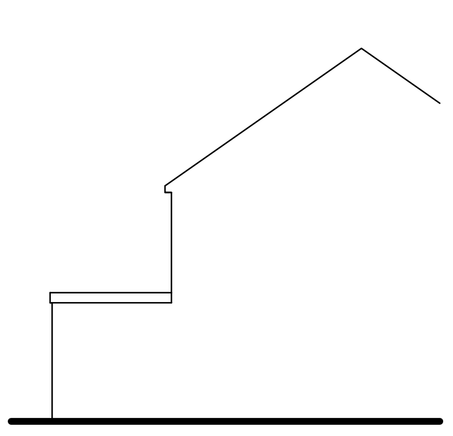

Proposed Side (West) Elevation

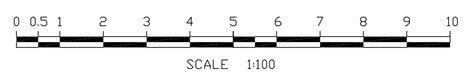

SCALE 1:100

Tony Rogers
Building Consultants
Address: 40 Dawn Crescent, Upper Beeding
West Sussex, BN44 3WH
Telephone: 01903 815225 Fax: 01903 815225

Rev.	Date:	Revision Description:
A	May 2020	West elevation added
B	May 2020	West elevation altered

Client: K Harjanne

Address: 18 Green Field Close
Southwick
West Sussex
BN42 4TQ

Project: Proposed single storey rear extension

Scale: 1:50 1:100
Paper Size A1

Date: April 2020

Drawing No: 20/1409/01

Drawn By: AWR

Revision: B