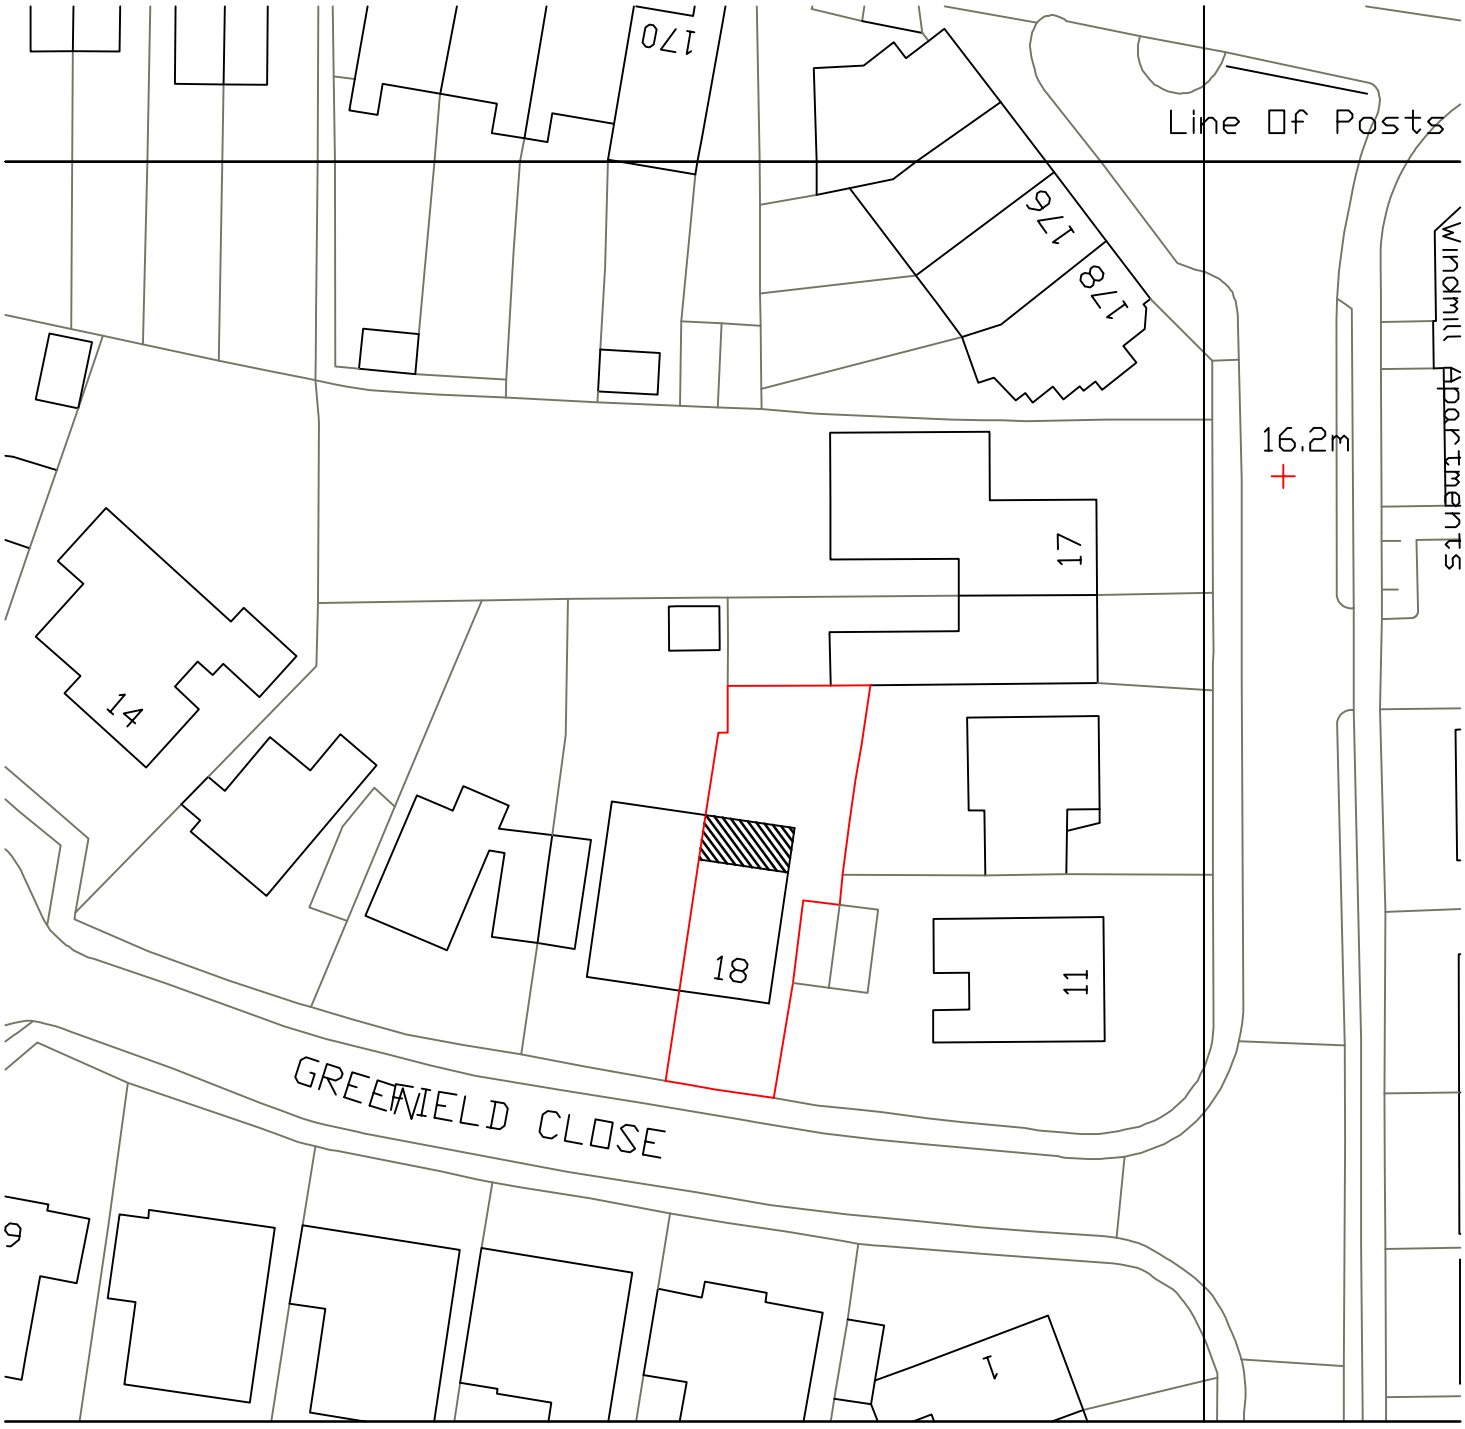


0 20 40 60 80

N

Metres
18 Green Field Close
Southwick
Block Plan 1:500
A4 Paper