
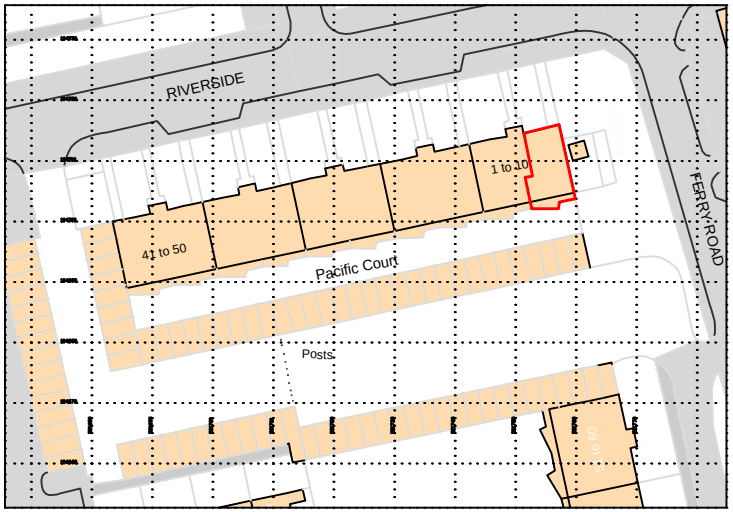


Ordnance Survey, (c) Crown Copyright 2020. All rights reserved. Licence number 100022432

LOCATION PLAN

Scale 1:1250

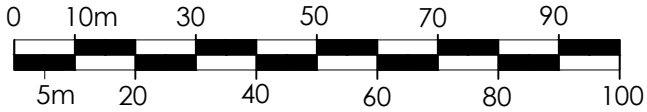

Scale 1:1250

Application for

FULL PLANNING CONSENT

Status	Issued to LA for planning consent
	22.09.2020

Client

MR & MRS LAMBERT

Project

Flat 9 Pacific Court
Riverside
Shoreham:
Replacement windows & patio doors

Title

Location Plan

Drawn by	Scale	Date
MCH	1:1250@A4	Sept 2020

stuart radley associates
Chartered Building Surveyors
RICS
Unit 5 Tungsten Building,
George Street
Portslade, Brighton
BN41 1RA
Tel. 01273 420606
Fax. 01273 420707
e-mail.
info@stuartradleyassociates.co.uk

Drawing No.

R126PC/FP/01