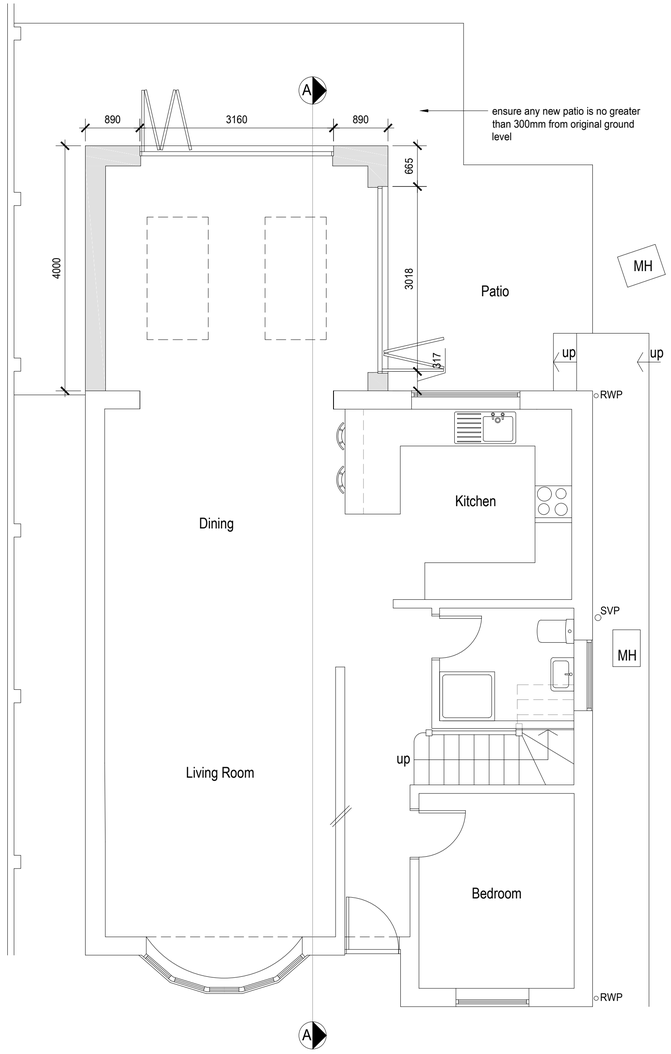

Proposed Ground Floor Plan 1:50

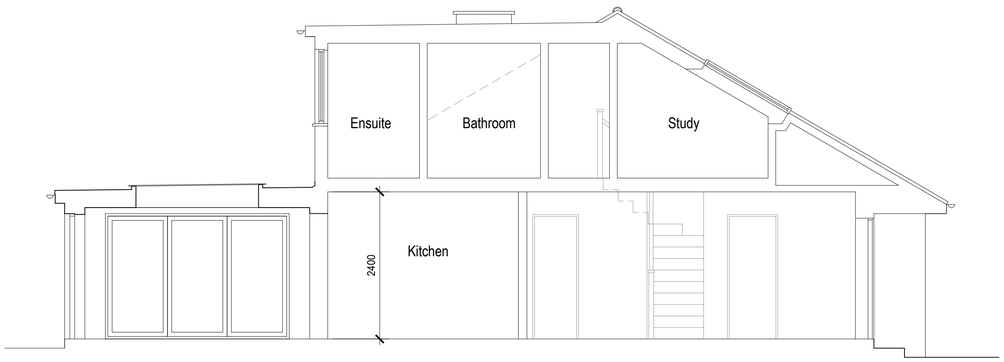

Proposed Section A-A 1:50



Block plan 1:500

1:500 0 10 20 30 40 50m

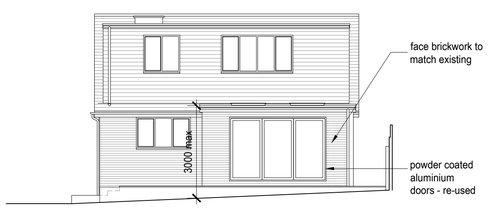

Proposed Rear Elevation 1:100

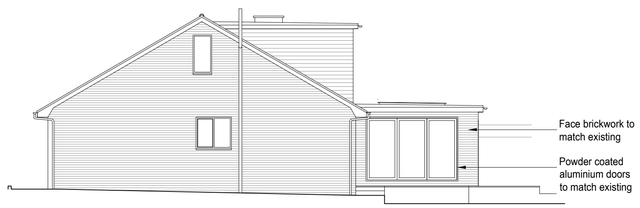

Proposed Side Elevation 1:100

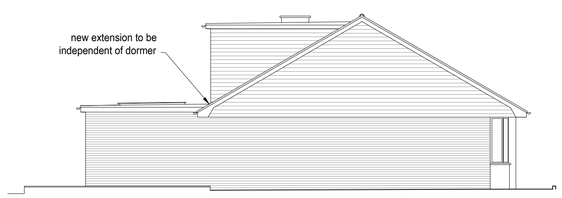

Proposed Side Elevation 1:100

1:100 0 1 2 3 4 5 6 7 8 9 10m

1:50 0 1 2 3 4 5 6 7 8 9 10m

bpm Architectural Services Ltd.

client: Neil and Angie Goatley

project: 4 Truleigh Way
Shoreham
BN43 6HW

project ref: 2662 Drawing No. 02

drawing title: Proposed plans, elevations and section

drawn by: J.Boys

date: Feb 22 scale: 1:50/100@ A1

www.bpmnet.co.uk
info@bpmnet.co.uk

Do not scale off drawing, check all dimensions on site before all work is commenced

All goods materials workmanship to conform with current building regs BSS and COP's