Rev:	Description:	Date:
A	Ground floor layout option 3 selected.	27.08.25
B	Rooflight and window notes added.	29.08.25

HORIZON DESIGN
ARCHITECTURAL TECHNOLOGY

Horizon Design Limited
4 High View
Worthing BN13 3DQ
01903 205868
info@horizon-design.co.uk www.horizon-design.co.uk

Project:
Loft Conversion & Alterations to:
3 Greystone Avenue
Worthing
West Sussex
BN13 1LR

Drawing title:
Existing & Proposed FLoor Plans, Roof Plans, Elevations.

Scale:
1:100 @ A1


Client:
Miss Jenner

Date:
20.08.25


Drawn:
KWF

Drawing number:
3231-01


Revision:
B

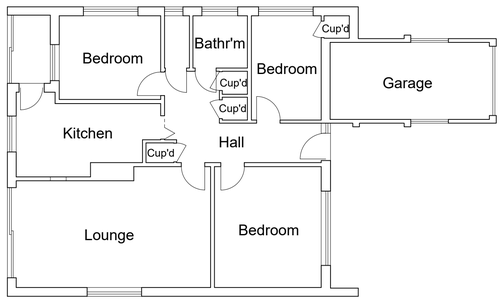


Existing Ground Floor Plan
Scale 1:100

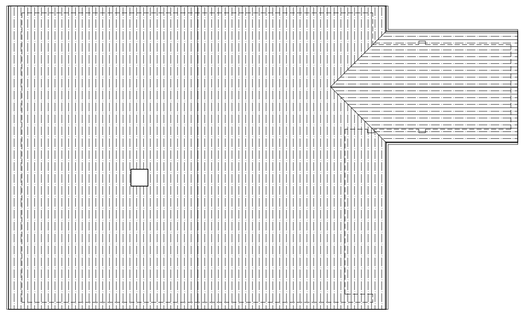


Existing Roof Plan
Scale 1:100

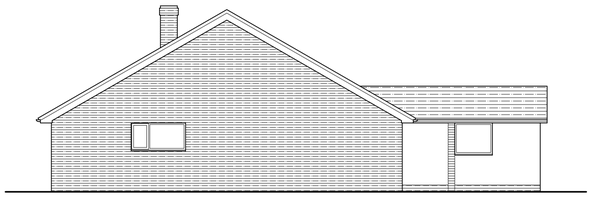

Existing Side (east) Elevation
Scale 1:100

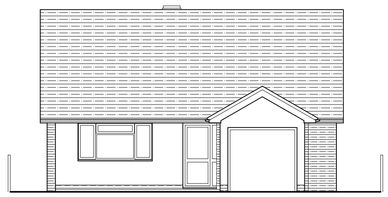


Existing Front (north) Elevation
Scale 1:100

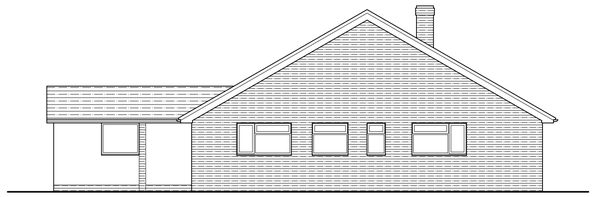

Existing Side (west) Elevation
Scale 1:100




Existing Rear (south) Elevation
Scale 1:100

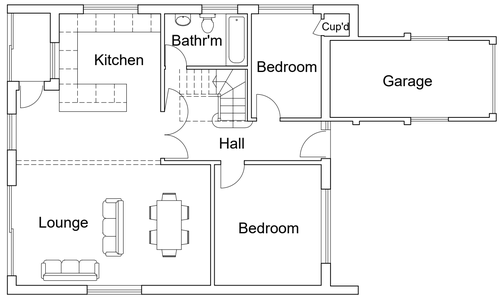


Proposed Ground Floor Plan
Scale 1:100




Proposed First Floor Plan
Scale 1:100

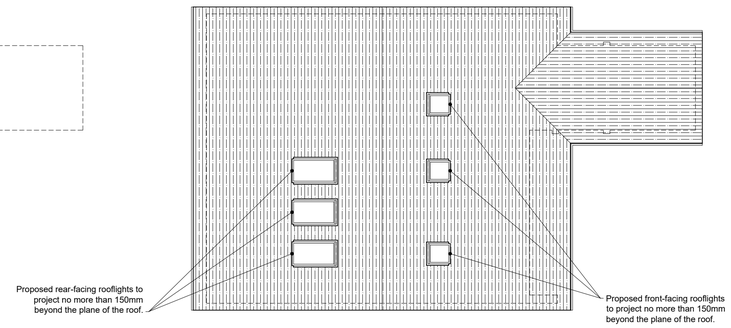


Proposed Roof Plan
Scale 1:100

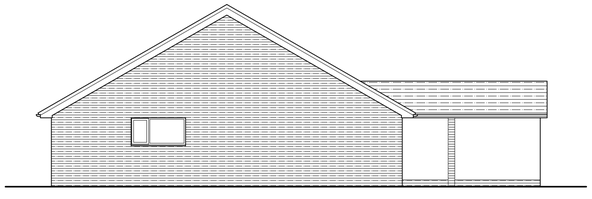


Proposed Side (east) Elevation
Scale 1:100

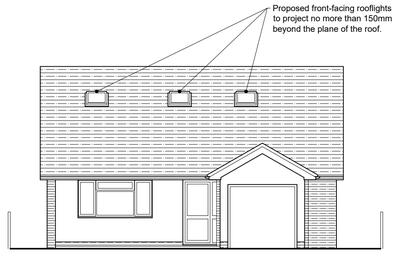

Proposed Front (north) Elevation
Scale 1:100

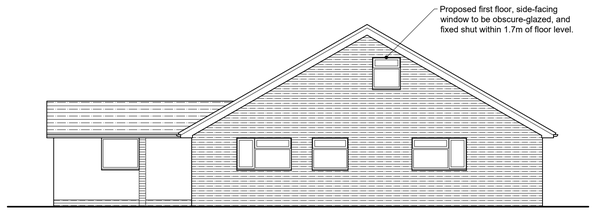

Proposed Side (west) Elevation
Scale 1:100

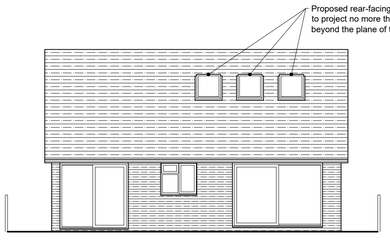

Proposed Rear (south) Elevation
Scale 1:100

