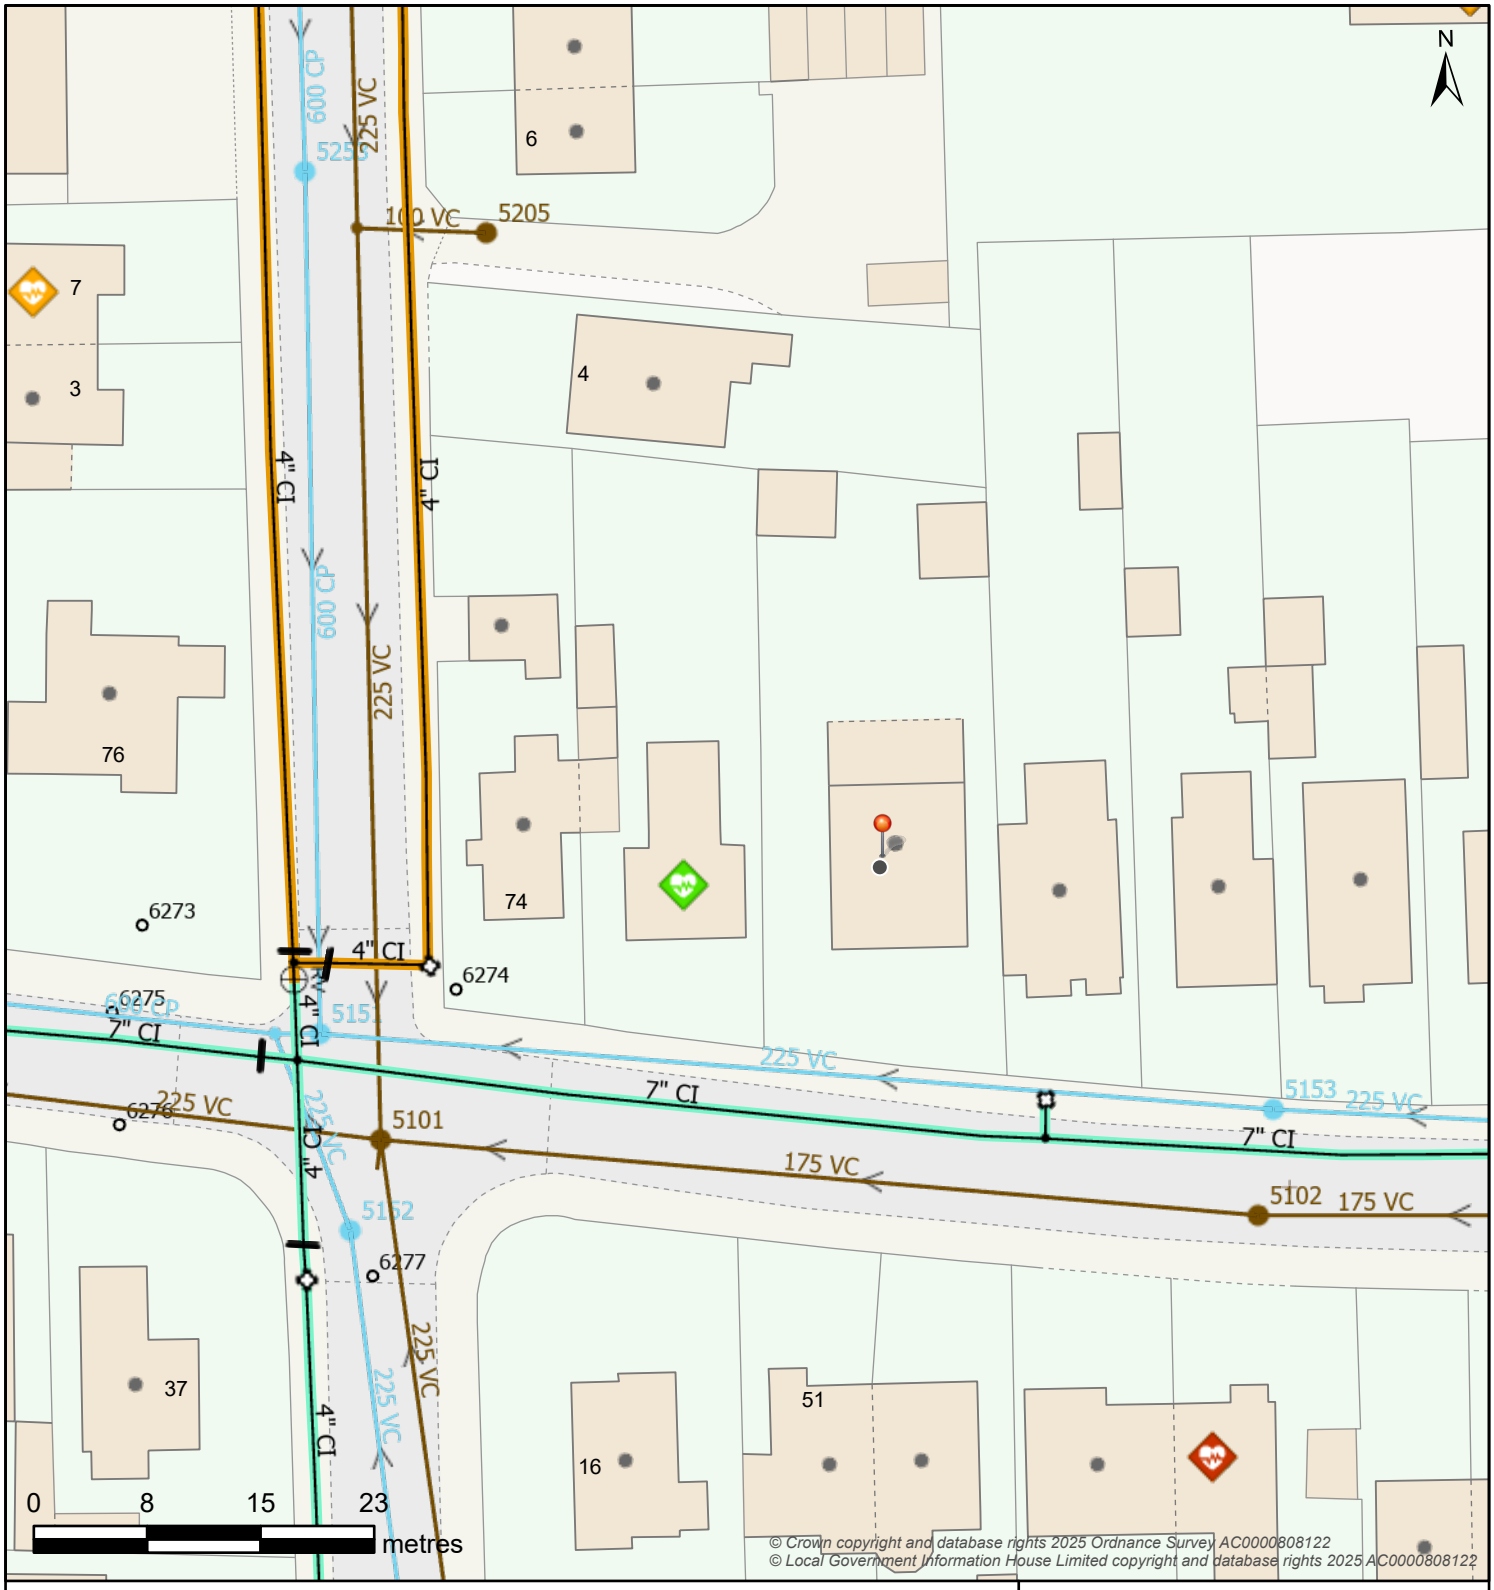


© Crown copyright and database rights 2025 Ordnance Survey AC0000808122
© Local Government Information House Limited copyright and database rights 2025 AC0000808122

| Boundary Box | Break Pressure Tank | Capped End | Hydrant |
|---|---|---|---|
| Boundary Box | BPT Break Pressure Tank | Capped End | Emptying Plug; Fire Hydrant; WOH Washout Hydrant |

| Pressure Monitoring | Service Reservoir | Meter | Valve - Controllable |
|---|---|---|---|
| Logger | Covered; Tower | Meter | Open Valve; Closed Valve; Stop Tap |

| Site | Valve - Flow |
|---|---|
| Abstraction Point; Supply Works; Booster Station; Transfer Station; Surface Reservoir; Underground Source | AV Air Valve; NRV Non-Return Valve; WO Washout Empty Valve |

| Valve - Pressure | Pipe Bridge |
|---|---|
| PRV Pressure Reducing Valve; PSV Pressure Sustaining Valve | Pipe Bridge |

| Water Pipe | Water Area |
|---|---|
| Communication; Trunk; Decommissioned; Distribution; Raw; Discolouration; Non-Potable; Private | Water Supply Zone; District Meter Area |

## Map Title: SW Print

Printed By: Anne.McFarlane2

Date Printed: 15/08/2025

Map Scale: 500

*The information provided is believed to be correct but is provided on an 'as is' basis and without any warranty or condition express or implied, statutory or otherwise as to its quality or fitness for purpose. Actual positions of assets should always be determined on site.*

WATER for LIFE from Southern Water