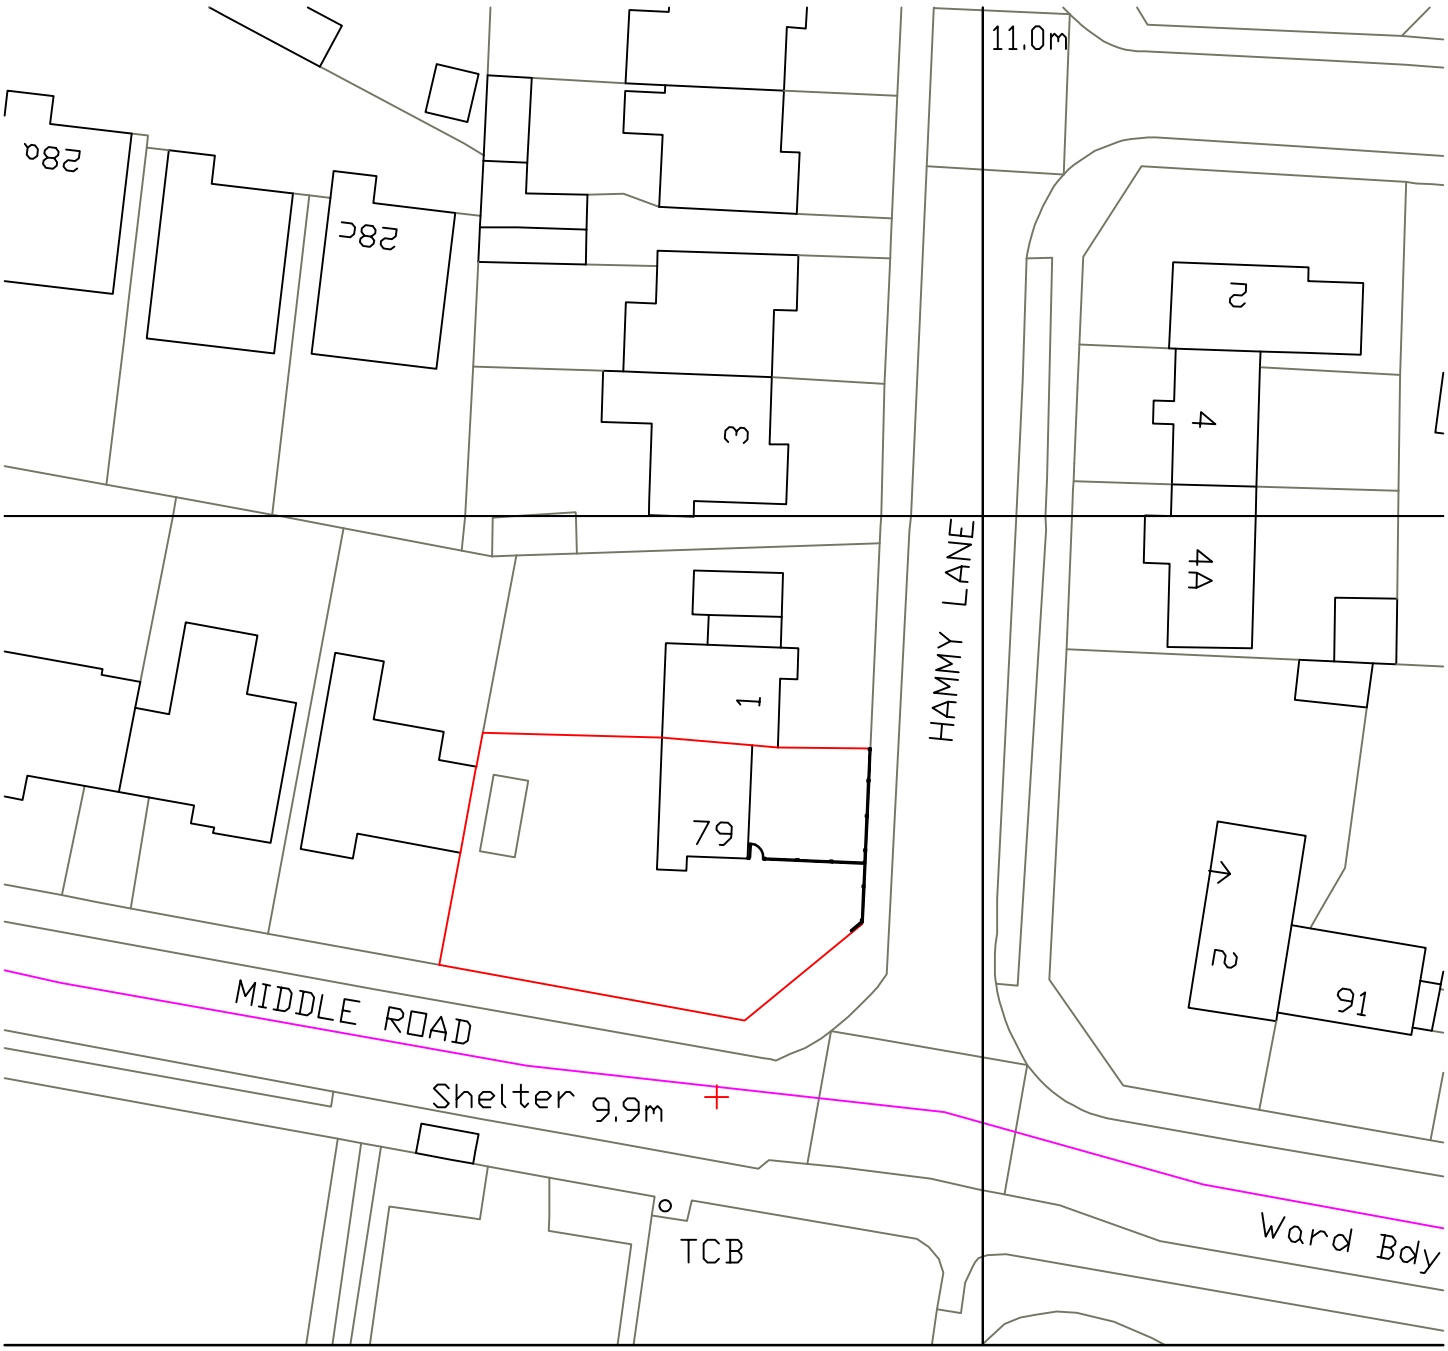

Metres
79 Middle Road
Shoreham
Block Plan 1:500
A4 Paper