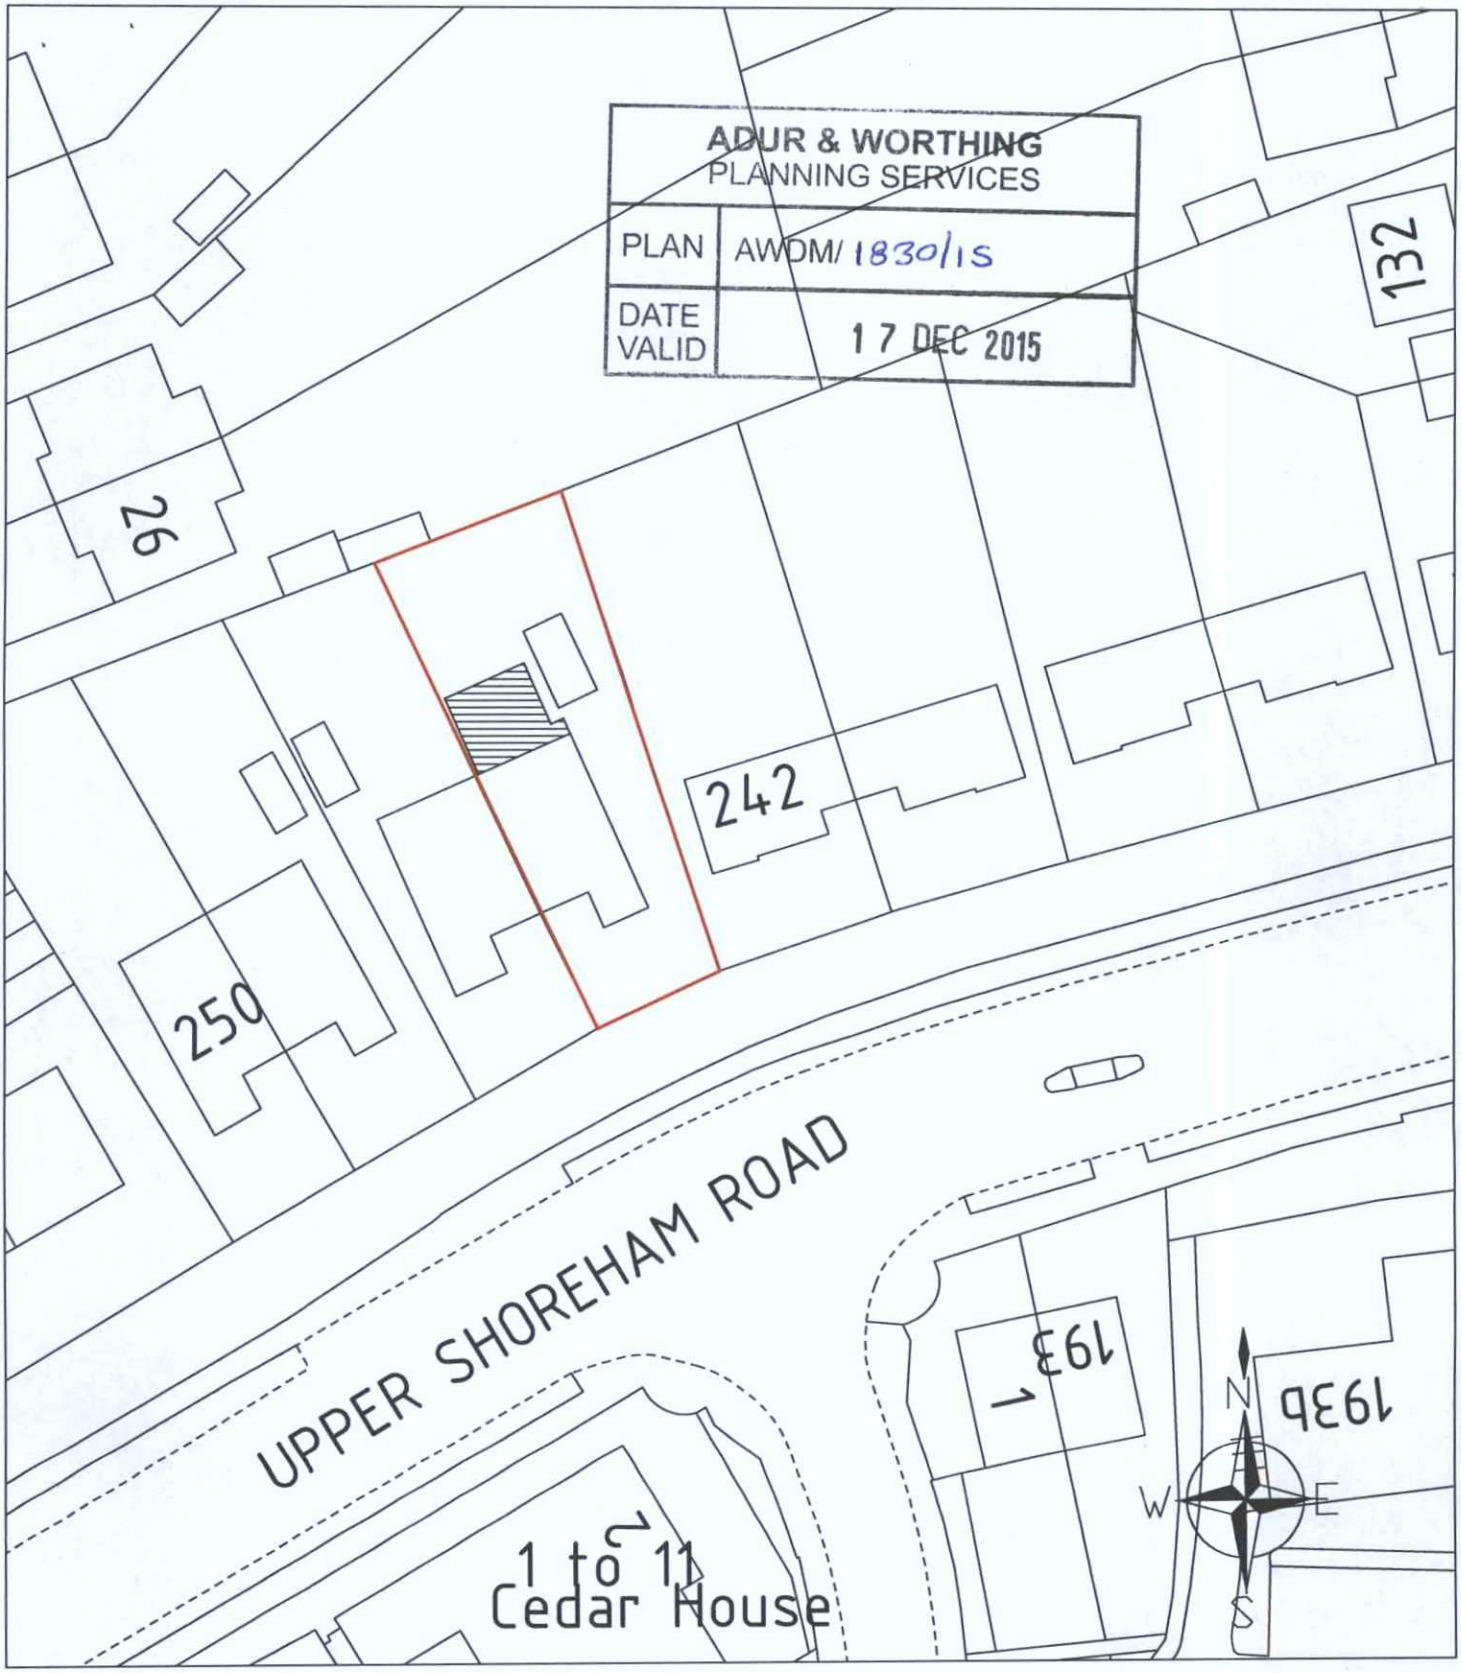

10 20 30 40

:500

BLOCK PLAN

ADDRESS: 244 UPPER SHOREHAM ROAD
BN43 6BF

PROJECT: EXTENSION

PB PLANS

philbrigly@gmail.com
Mob: 07966 578180

partner LABC

SCALE: 1:500 DATE: December 2015 DRAWING No: PBP0449/03 DRAWING SIZE: A4 210x297mm