ADUR & WORTHING PLANNING SERVICES	
PLAN	AWDM/1830/15
DATE VALID	17 DEC 2015

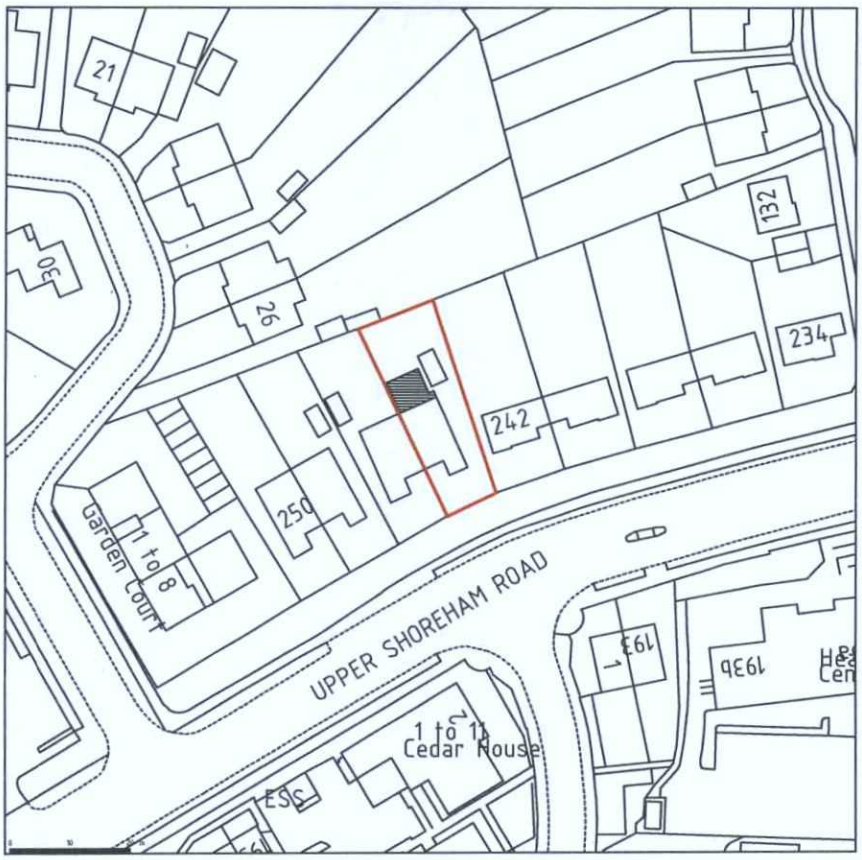

SITE LOCATION PLAN



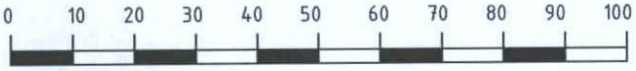

ADDRESS: 244 UPPER SHOREHAM ROAD
BN43 6BF

PROJECT: EXTENSION

PB PLANS

philbrigly@gmail.com
Mob: 07966 578180

partner LABC

SCALE: 1:1250 DATE: December 2015 DRAWING No: PBP0449/02 DRAWING SIZE: A4 210x297mm