
ADUR & WORTHING
PLANNING SERVICES

PLAN | AWDM/1802/15


DATE VALID | 17 DEC 2015



NORTH ELEVATION scale 1:100

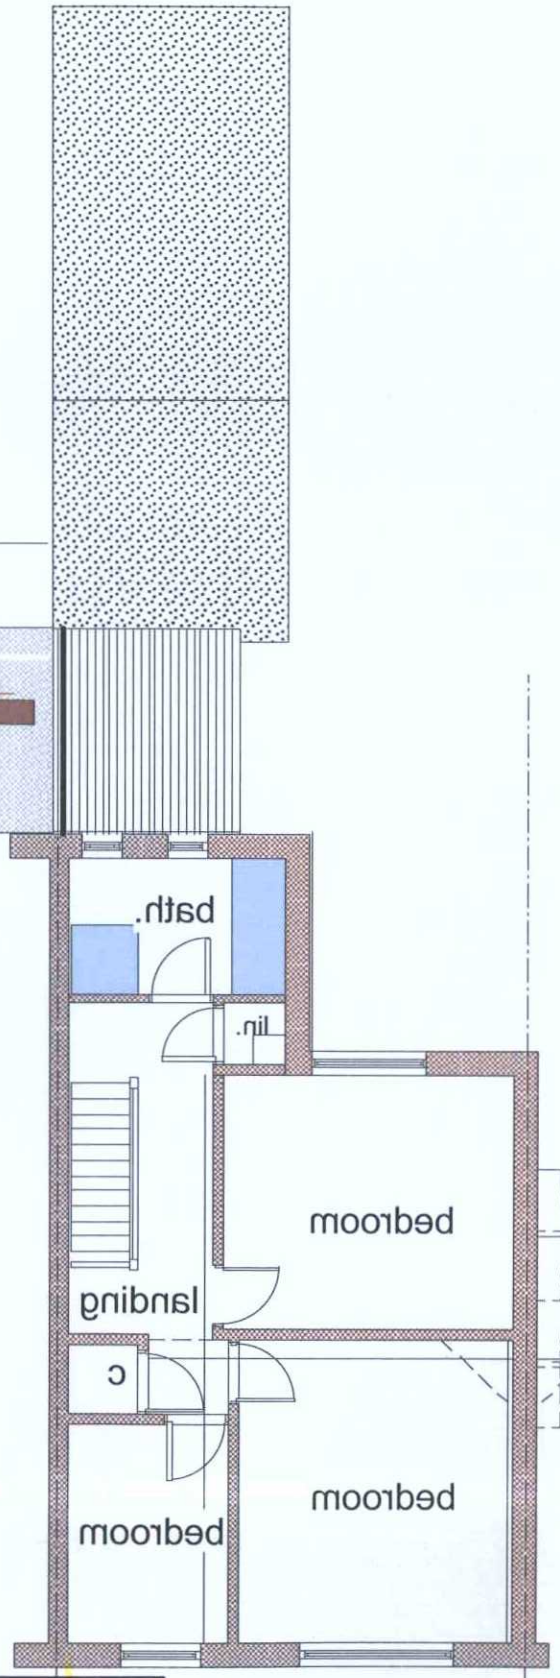

FIRST FLOOR PLAN scale 1:100

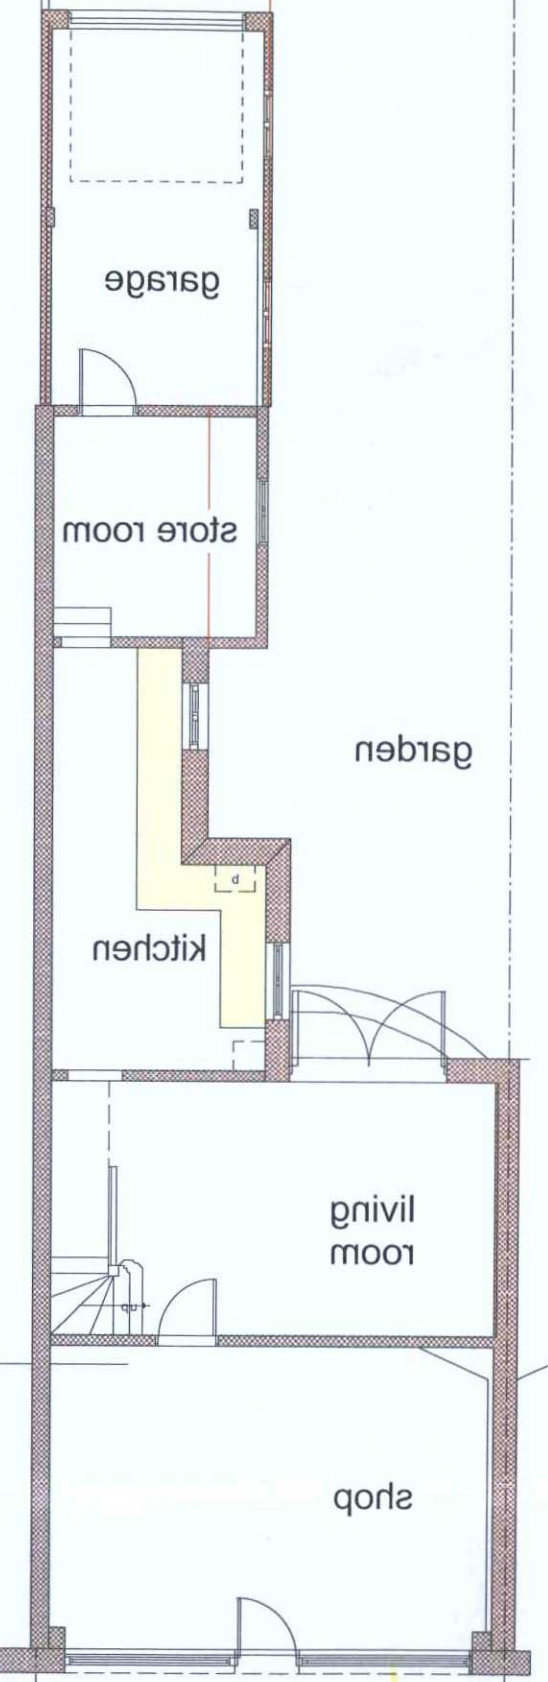


GROUND FLOOR PLAN scale 1:100

0 1 2 3 4 5 6 M



EAST ELEVATION

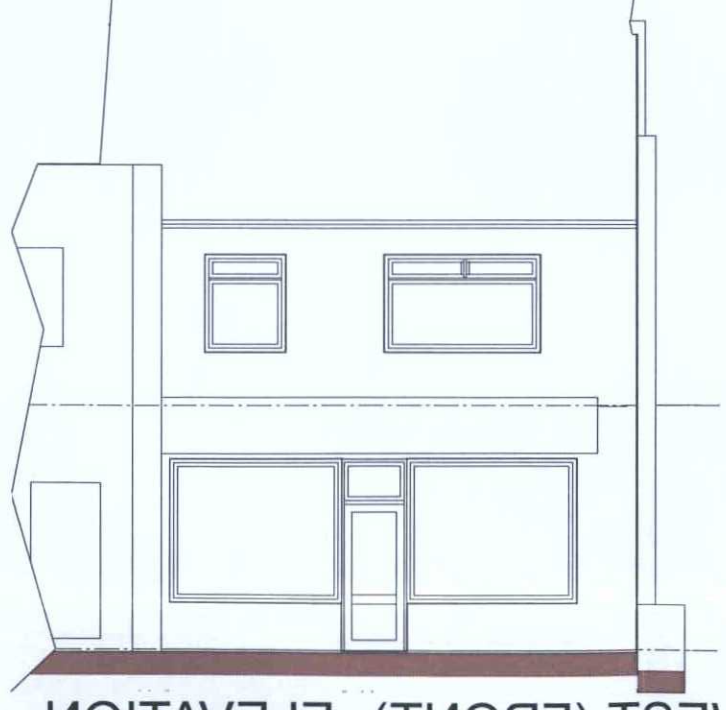

WEST (FRONT) ELEVATION scale 1:100

Richard Goodson Practice
CHARTERED ARCHITECT & DESIGNER
20 Nelson Close Sompting LANCING West Sussex BN15 0LY tel: 01903 761263
www.RichardGoodsonPractice.co.uk email: richard@RichardGoodsonPractice.co.uk

Type: SURVEY AS EXISTING

Title: PLANS AND ELEVATIONS

date	scale	drawn by	drawing no.
OCT 15	1:100	REG	1589/S1

project
PROPOSED CHANGE OF USE FROM SHOP TO GROUND FLOOR FLAT AND LOFT CONVERSION AT 4 WESTERN ROAD LANCING
Mr & Mrs T Arain