

ADUR & WORTHING
PLANNING SERVICES


PLAN	AWDM/1802/15
DATE VALID	17 DEC 2015

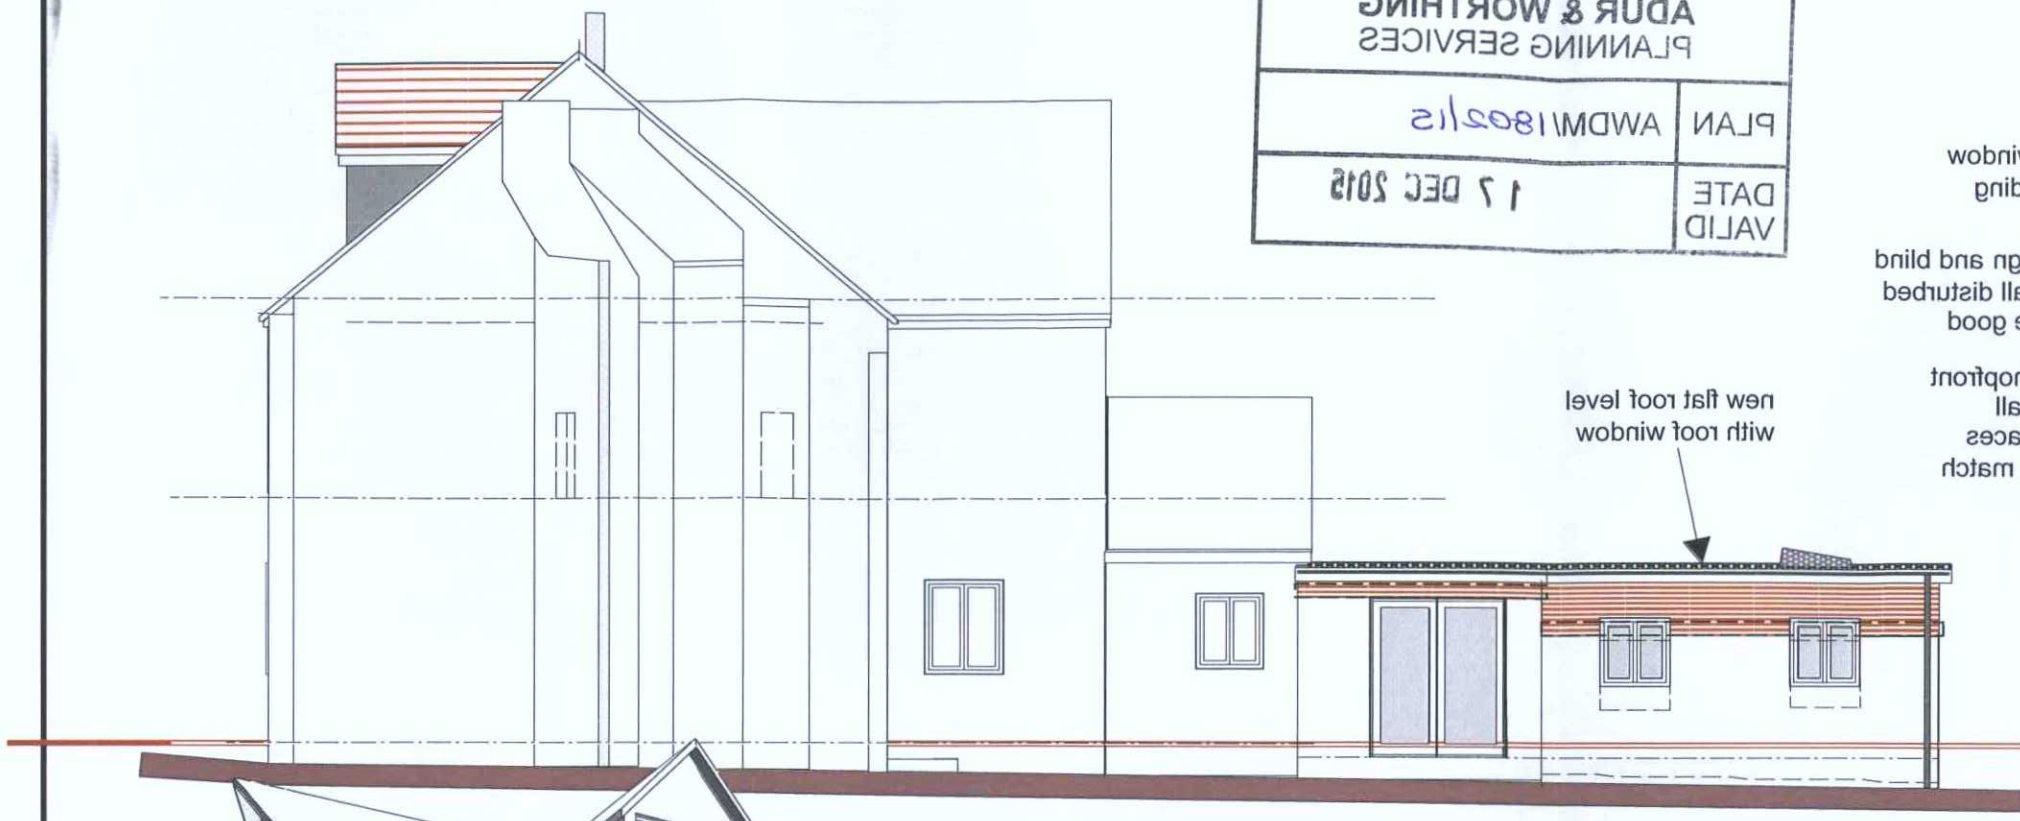


NORTH ELEVATION scale 1:100

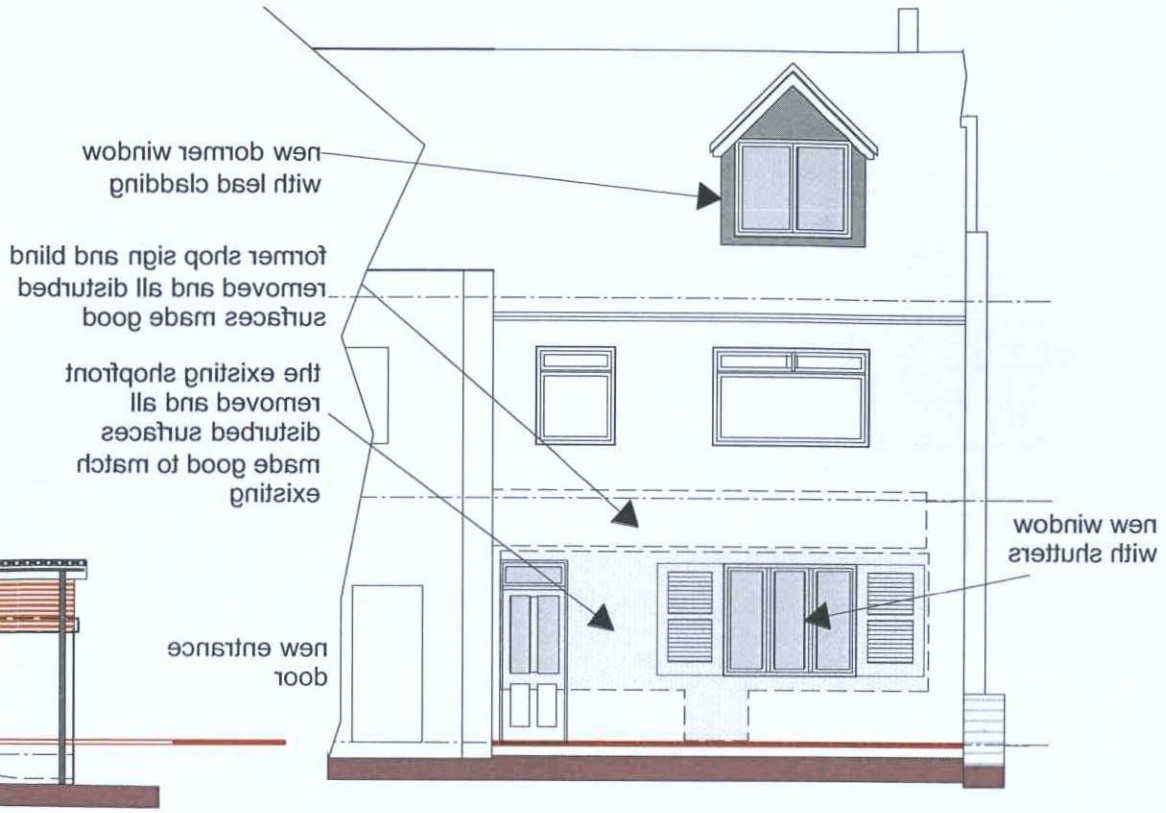

WEST (FRONT) ELEVATION scale 1:100

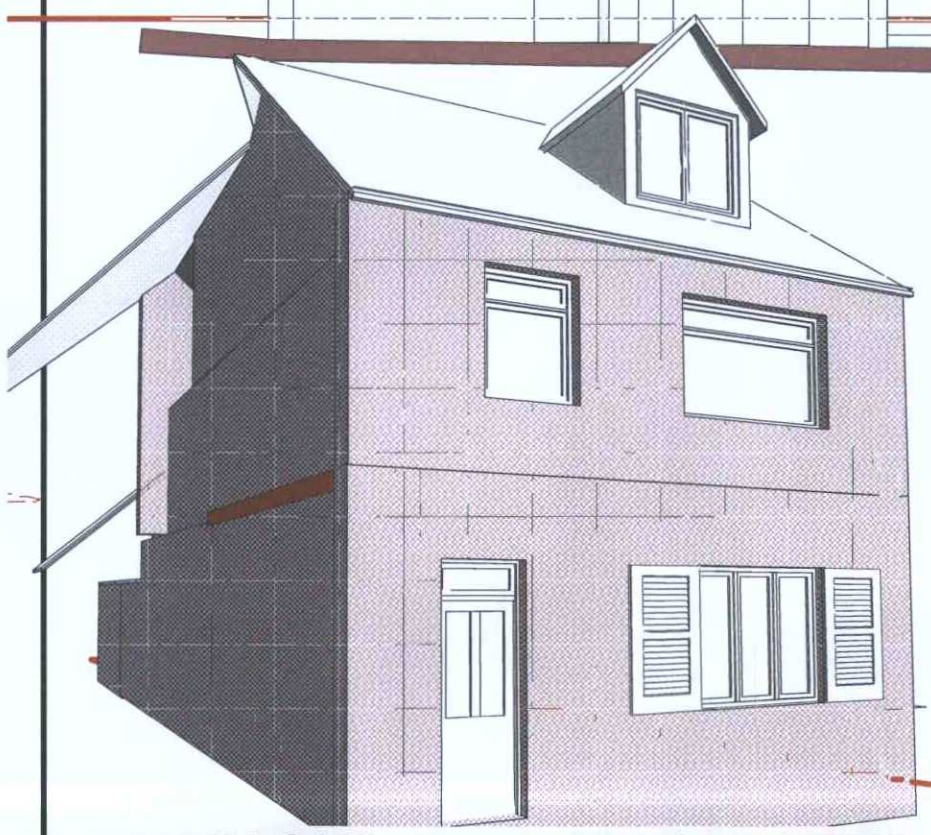

SKETCH VIEW SHOWING NEW
DORMER WINDOW nts

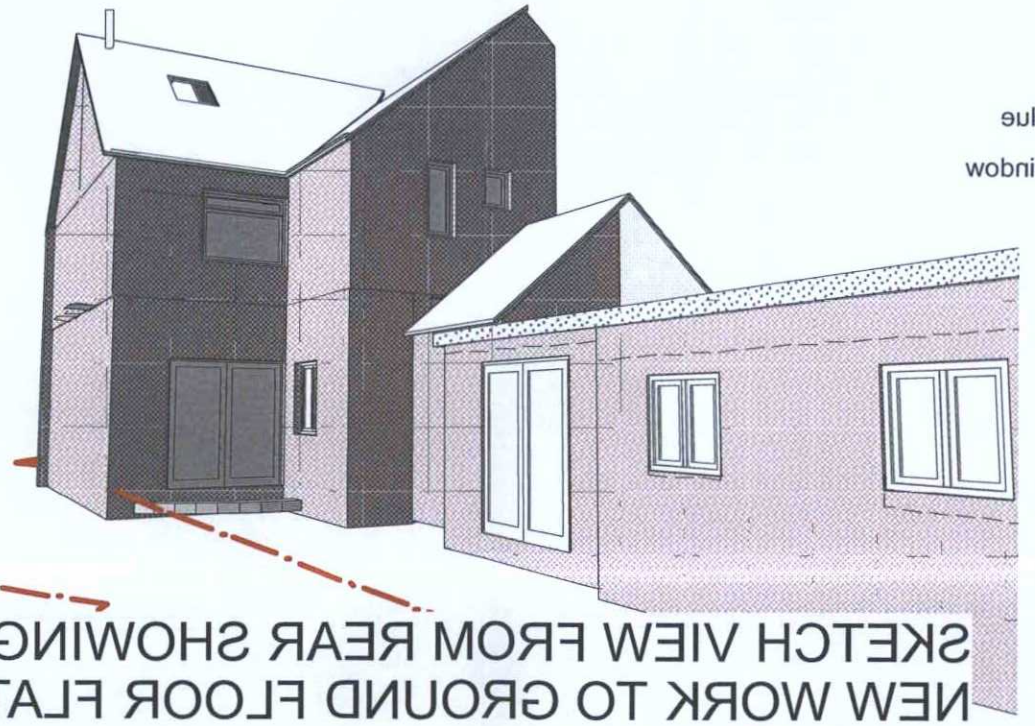

SKETCH VIEW FROM REAR SHOWING
NEW WORK TO GROUND FLOOR FLAT nts



EAST ELEVATION scale 1:100

0 1 2 3 4 5 6M

Richard Goodson Practice
CHARTERED ARCHITECT & DESIGNER

20 Nelson Close Sompting LANCING West Sussex BN15 0LY tel: 01903 761263
www.RichardGoodsonPractice.co.uk email: richard@RichardGoodsonPractice.co.uk

project
PROPOSED CHANGE OF USE FROM SHOP TO GROUND FLOOR FLAT
AND LOFT CONVERSION AT 4 WESTERN ROAD LANCING
Mr & Mrs T Arain

Type
PLANNING SCHEME

Title
ELEVATIONS

date	scale	drawn by	drawing no.
NOV15	1:100	REG	1589/02