04 CORNER POST DETAIL 1:5

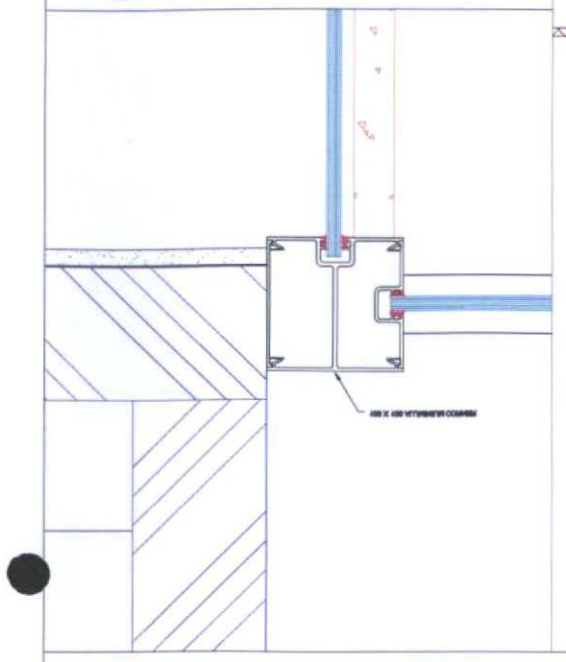

10 SWING DOOR SECTION A-A 1:4

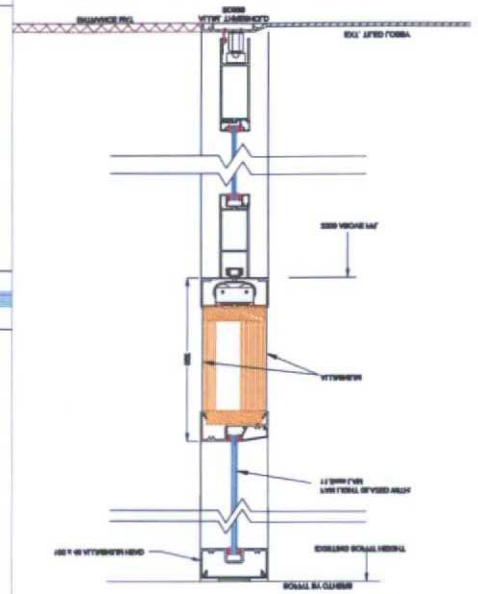

11 AUTODOOR SECTION B-B 1:4

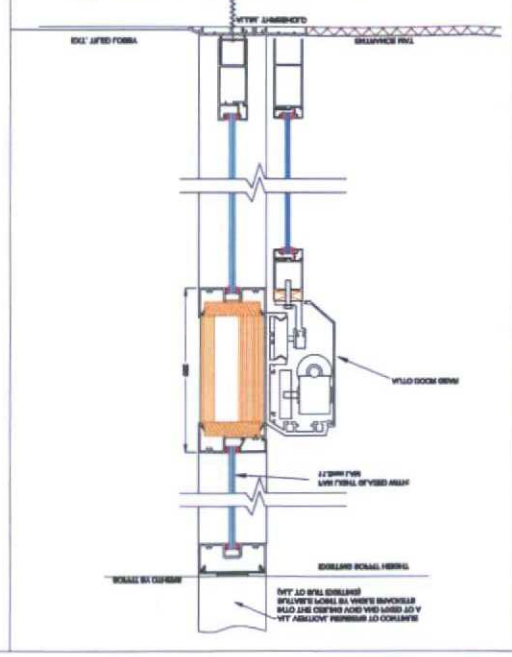

08 DISPLAY WINDOW TO WALL DETAIL 1:4

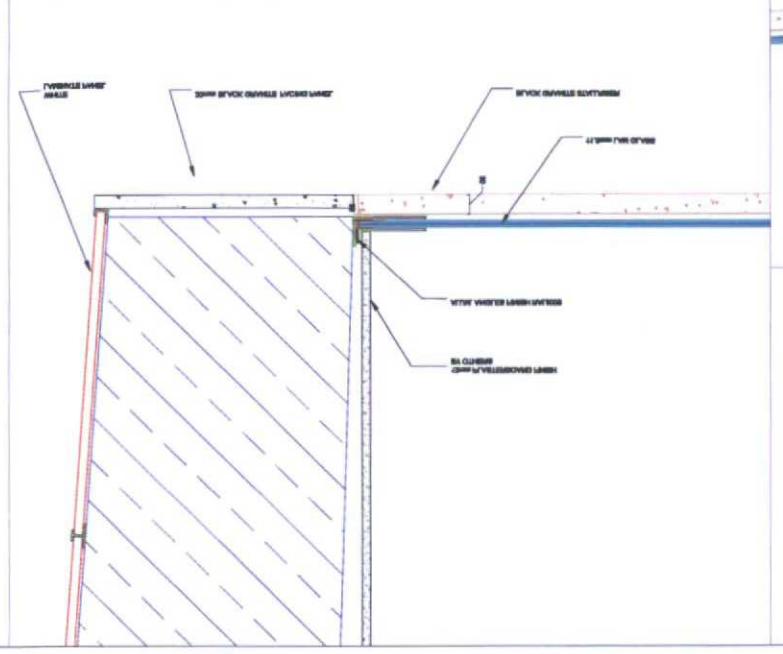

01 R\H WINDOW TO COLUMN DETAIL 1:4

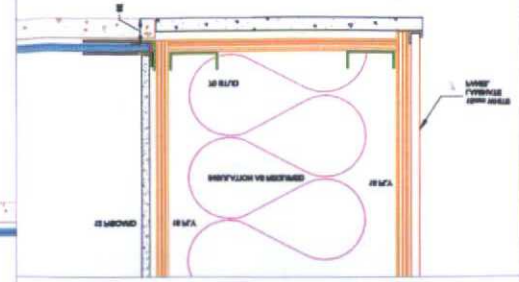

09 COLUMN OVERCLADDING DETAIL 1:4

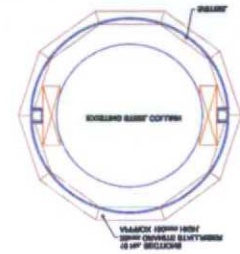

05 MONTACUTE STREET GROUND FLOOR EXTRACT 1:50 PLAN VIEW

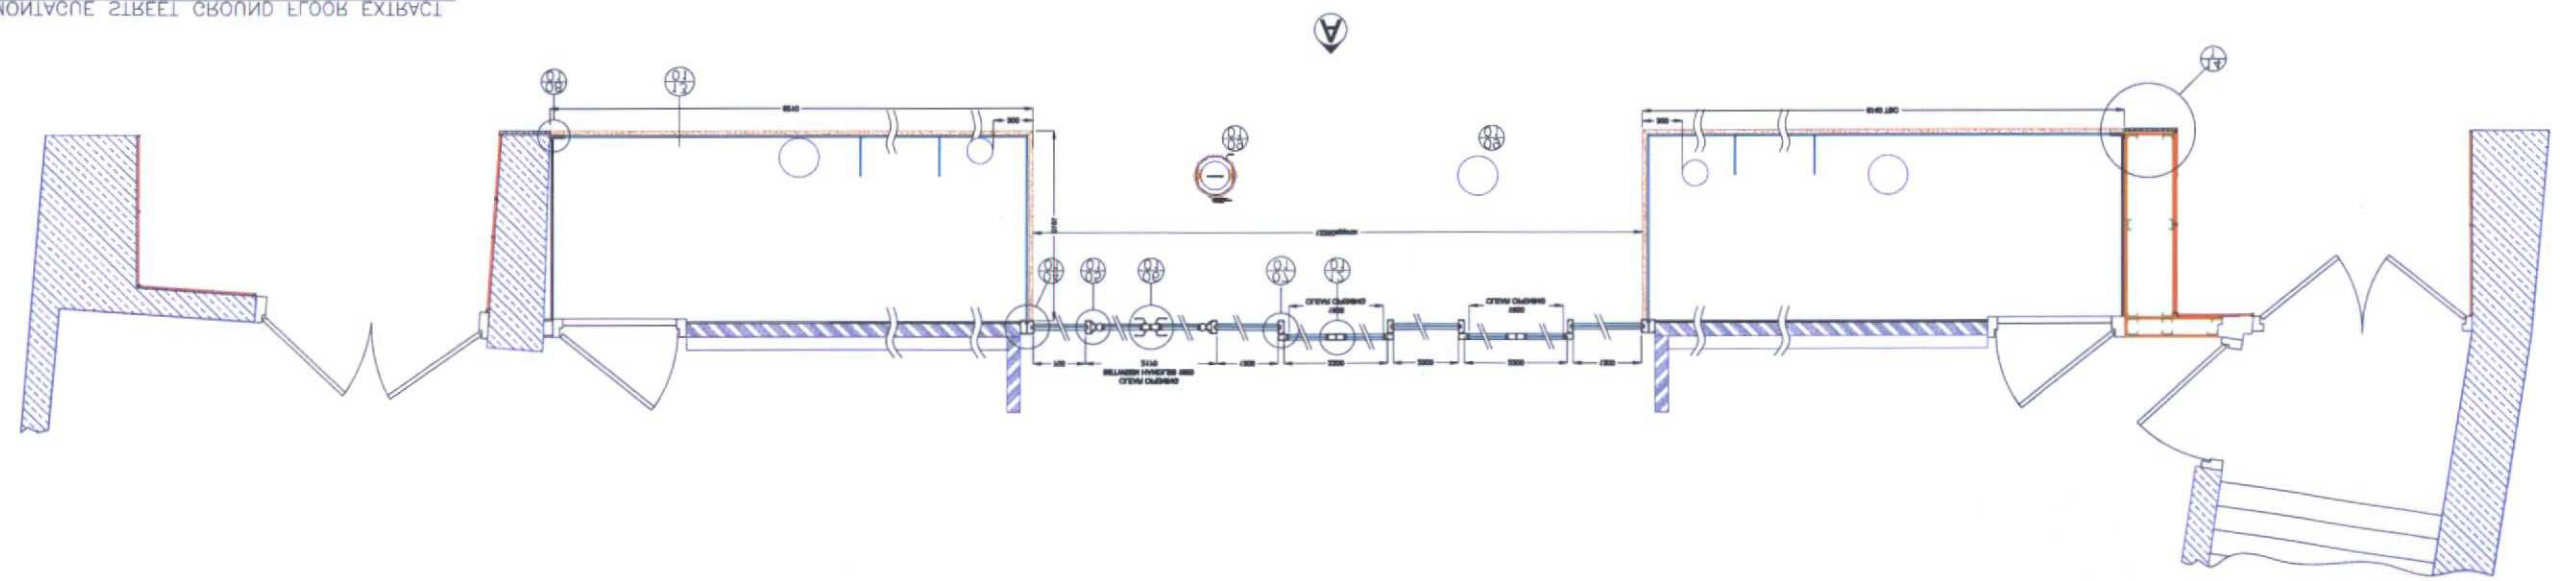

01 MONTACUTE STREET ELEVATION 'A' 1:100 PROPOSED FACADE

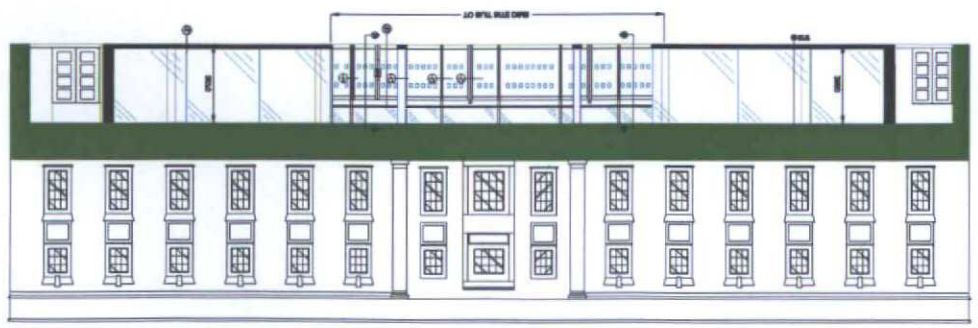

06 SWING DOOR HANDLE DETAIL 1:5

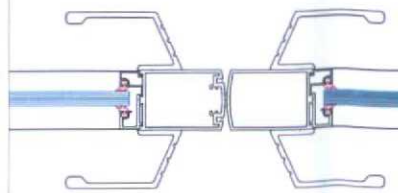

02 SWING DOOR FRAME DETAIL 1:5

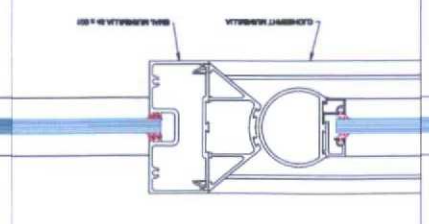

07 AUTODOOR FRAME DETAIL 1:5

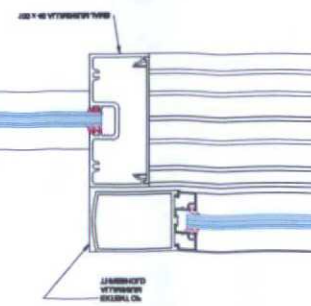

15 AUTODOOR CENTRE SECTION 1:5

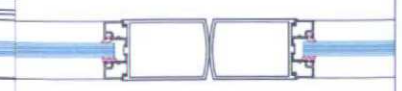

NOTES

ALL ALUMINIUM FINISHES PPC 9006 TO MATCH EXISTING

GLAZING TO BE TOUGHENED SAFETY GLASS

SWING DOOR TO HAVE CONCEALED OVERHEAD CLOSERS AND HOLD OPEN

DOOR TO BE ELECTRICALLY LINKED TO FIRE ALARM SYSTEM

STANDARD HANDLES TO BE 9006

ALL WORK DO NOT SCALE
READ BEFORE COMMENCING
ALL DRAWING NOTES TO BE

REVISIONS
A INITIAL ISSUE
B MINOR AMENDMENTS TO MONTACUTE DWG
COMPLETED MINOR REVIEW:

REFERENCE DRAWINGS

rev	date	description	by	chkd
B	10.08.15	MINOR AMENDMENTS TO MONTACUTE DWG		
A	10.08.15	INITIAL ISSUE		

SHOPFITTERS LIMITED
EXCELSIOR

MARKS & SPENCER
WORTHING

PROPOSED SHOP FRONT
MONTACUTE STREET
DETAILS & DISPLAY WINDOWS

drawn	date	scale
	10-08S	1:4,1:5 @A0

drawing no.

client

drawing

project