01 1:50 MARINE PARADE GROUND FLOOR EXTRACT

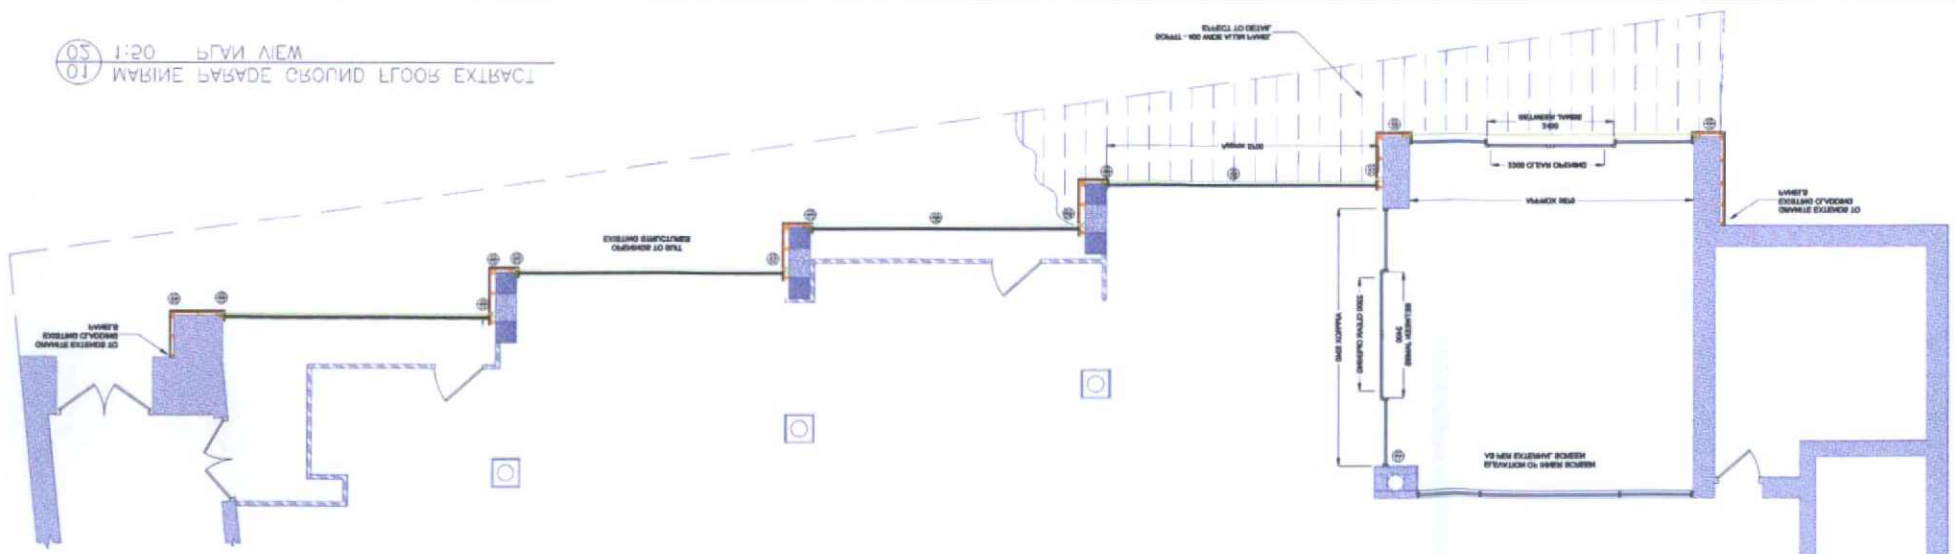

02 1:5 MARINE PARADE DISPLAY WINDOW BED DETAIL

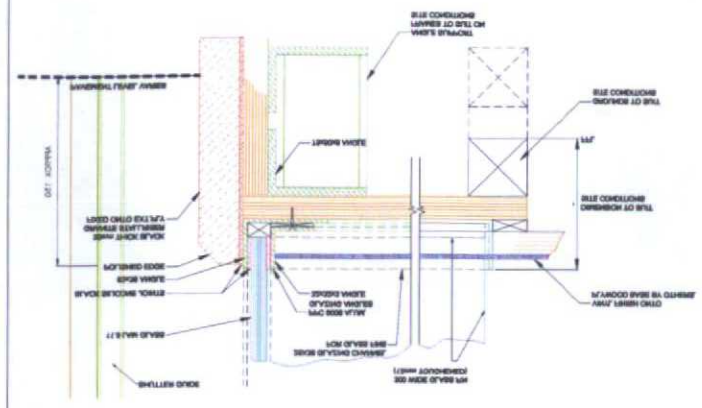

03 1:5 MARINE PARADE L/H WINDOW JAMB

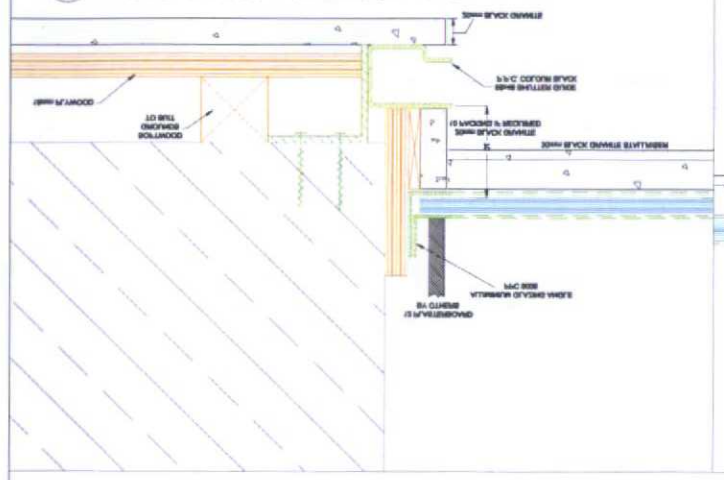

04 WINDOW DETAIL 1:5 MARINE PARADE R/H

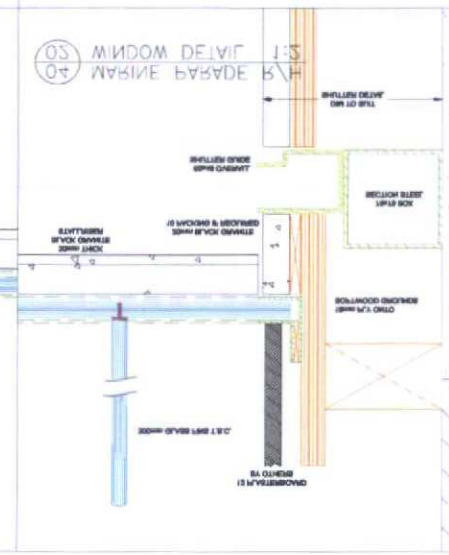

05 1:5 DETAIL VIEW MARINE PARADE WINDOW COLUMN CORNER

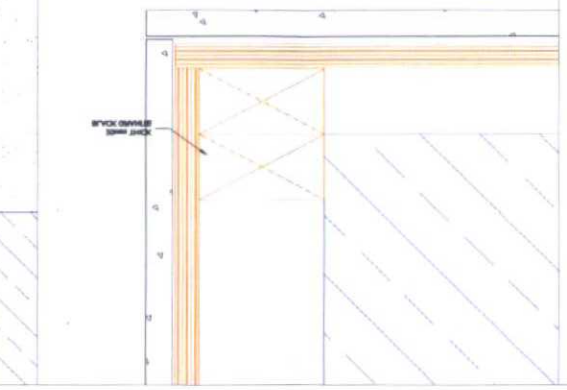

06 NOT TO SCALE MARINE PARADE ELEVATION

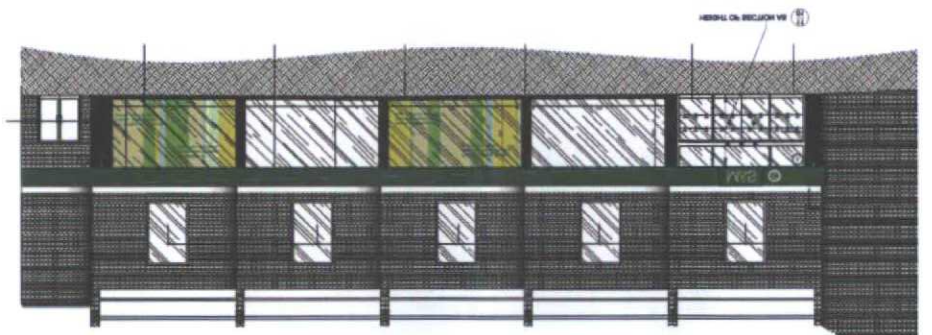

07 1:10 MARINE PARADE L/H END WALL DETAIL

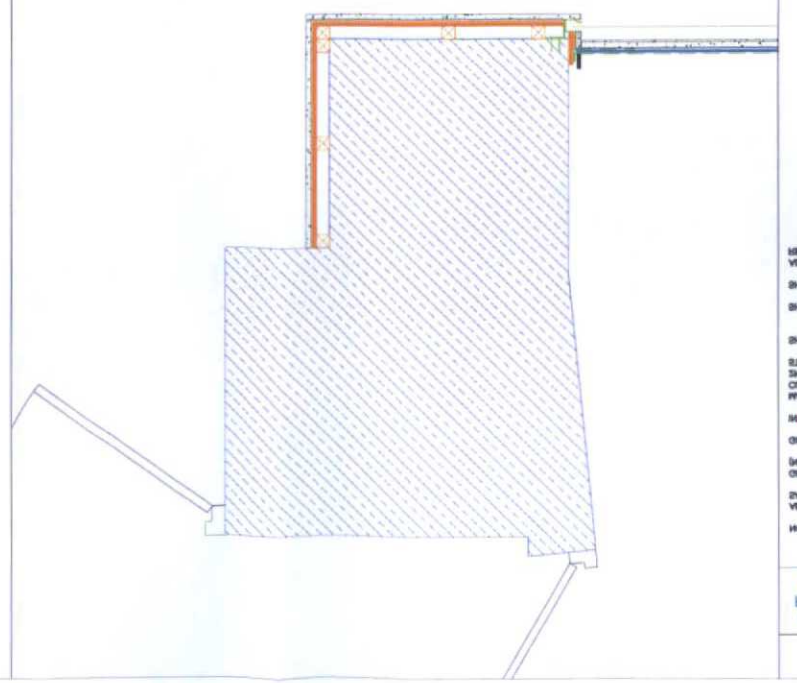

08 MARINE PARADE SHUTTER DETAIL 1:5

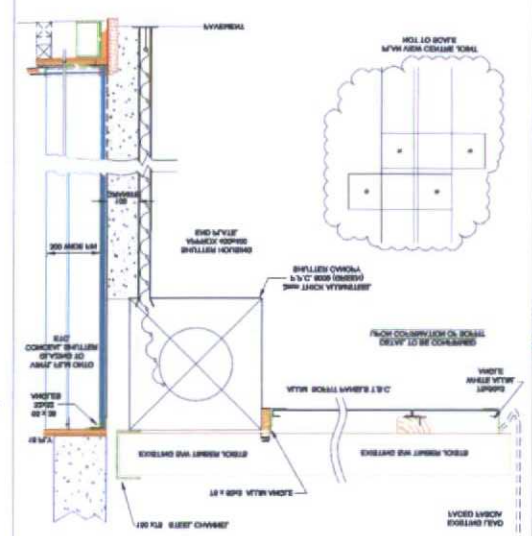

09 MARINE PARADE L/H DOOR JAMB 1:5

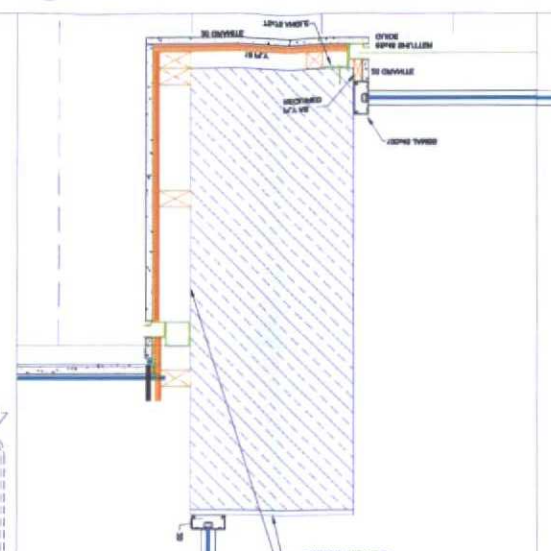

10 MARINE PARADE R/H DOOR JAMB 1:5

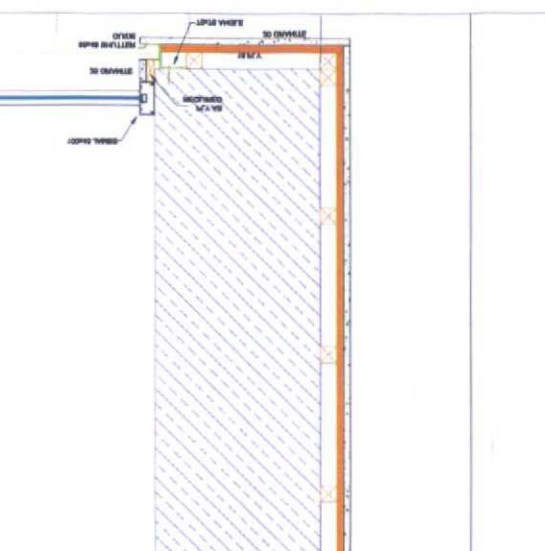

11 INTERNAL FOYER COLUMN 1:5

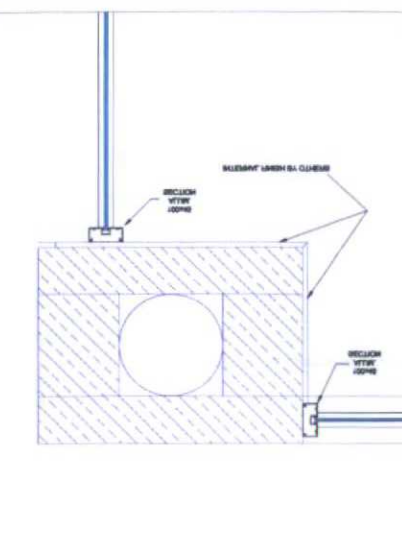

MARKS & SPENCER
MORTHING
PROPOSED SHOP FRONT
MARINE PARADE
DETAILS & DISPLAY WINDOWS

EXCELSIOR
SHOPFITTERS PLYMLED

REFERENCE DRAWINGS

REVISIONS

A INITIAL ISSUE
B ADDITIONAL WINDOW JAMB DETAIL
SHUTTER & SHUTTER GUIDE DETAIL
DIMENSIONS OF PANELLING CORRECTED
08.10.25

GENERAL NOTES

ALL DIMENSIONS ARE IN MILLIMETRES UNLESS NOTED OTHERWISE

ALL DIMENSIONS TO BE CHECKED ON SITE BEFORE ANY WORK OR SHOP DRAWINGS ARE PREPARED

ALL DIMENSIONS ARE TO BE CHECKED ON SITE BEFORE ANY WORK OR SHOP DRAWINGS ARE PREPARED

DO NOT SCALE FROM DRAWINGS

ALL DRAWINGS TO BE READ IN CONJUNCTION WITH ALL OTHER CONSULTANTS DRAWINGS AND SPECIFICATION