

Elevation
Scale 1:50

FRONT ELEVATION

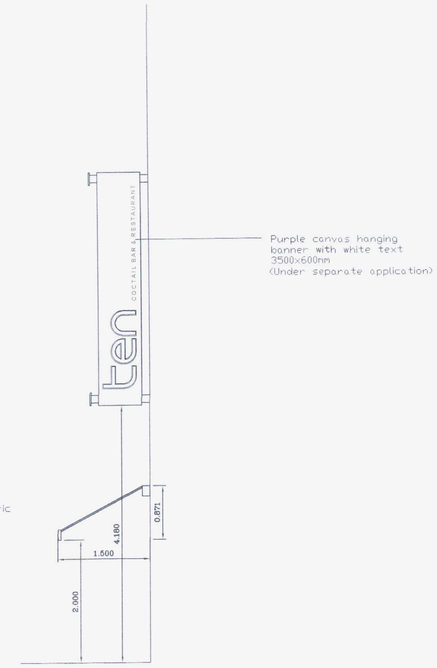

SIDE ELEVATION

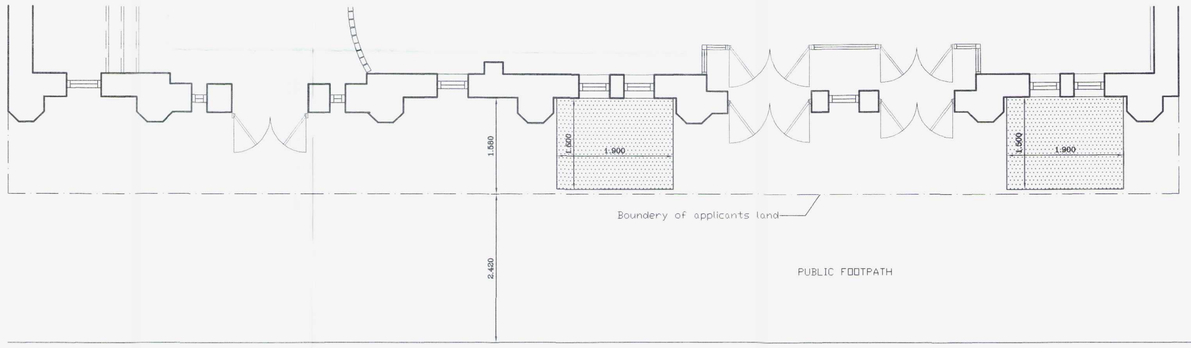

PLAN VIEW

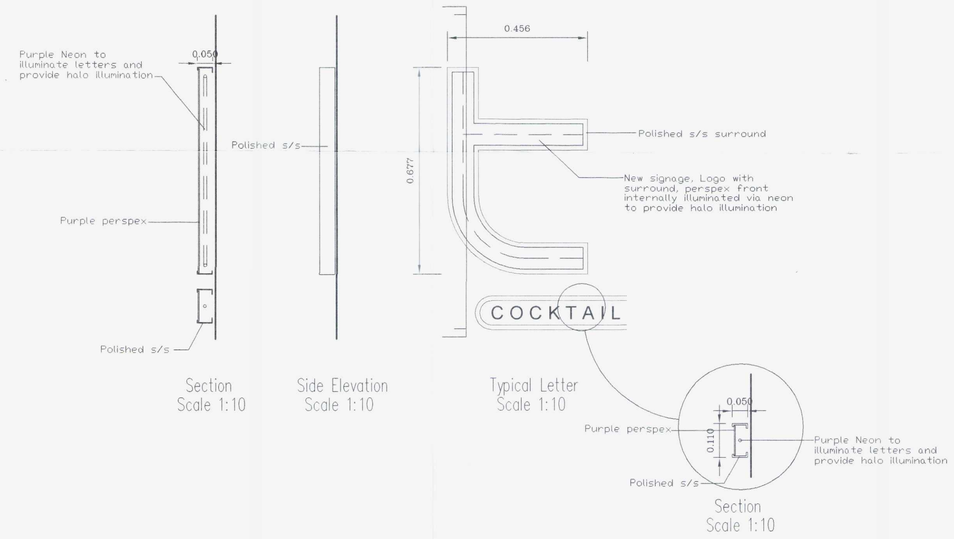

Section
Scale 1:10

Side Elevation
Scale 1:10

Typical Letter
Scale 1:10

Section
Scale 1:10

BOROUGH OF WORTHING
DEPOSITED 28.11.07
WB/07/1351/FUL
WORTHING BOROUGH COUNCIL
- 7 JAN 2008
CONSENT REFUSED

PROJECT:
The Church, Worthing
West Sussex

TITLE:
Front Elevation
and Signage Detail

SCALE: As Shown
DATE: AUG 07

Drawing No. 1013-11
REV. D

BRELEY
DESIGN LTD
Breley Design Ltd, Harrier House
Aviation Way, Southend-on-Sea
Essex SS2 6UN, England
Telephone: +44 (0)1702 541300
Facsimile: +44 (0)1702 543123
Email: info@breleydesign.com

Copyright of this drawing shall remain the property of Breley Design Limited. It may not
be used in whole or part by any other parties for any other purpose without prior consent.
All dimensions to be checked on site and any discrepencies reported to Breley Design Limited before work commences.