BOROUGH DEVELOPMENT
DEPOSIT 28.11.07
WB/ 07 / 1361/FULL

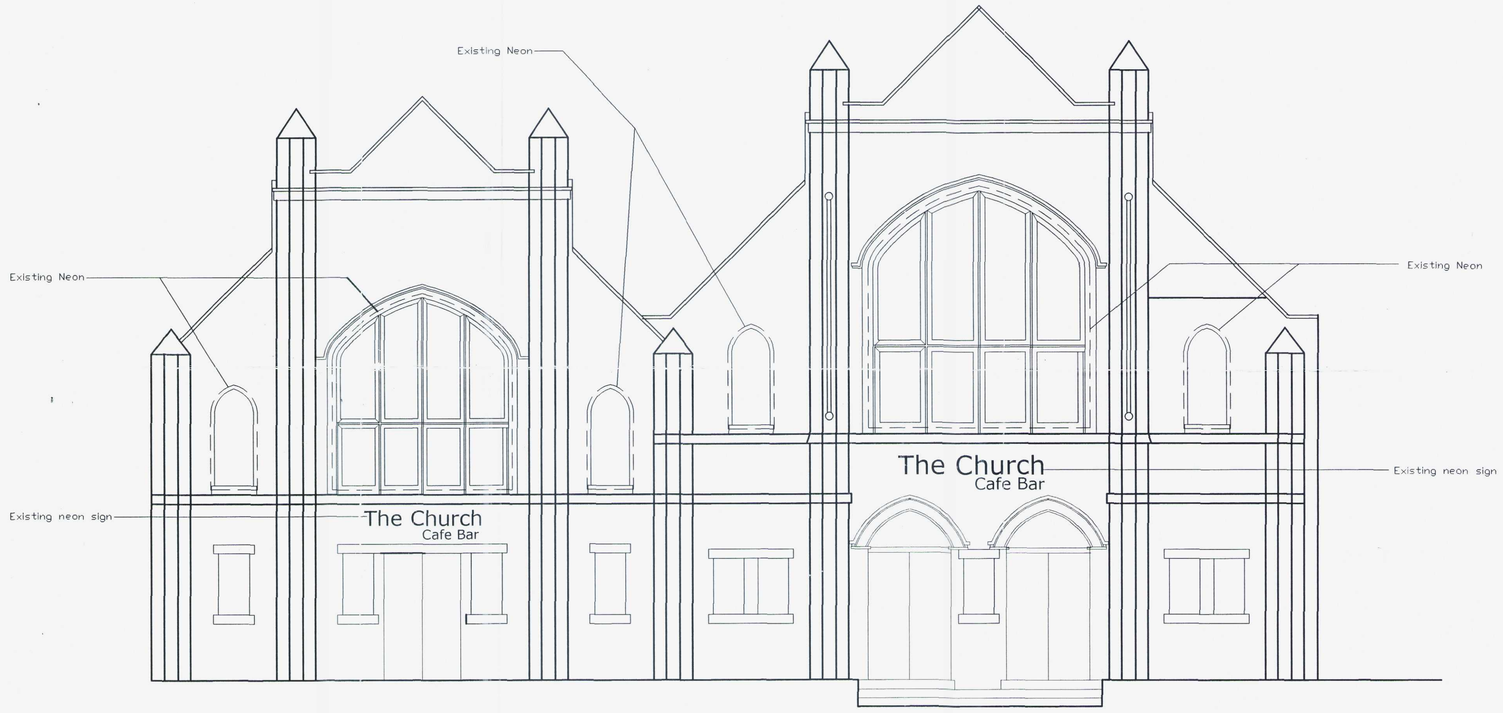

FRONT ELEVATION

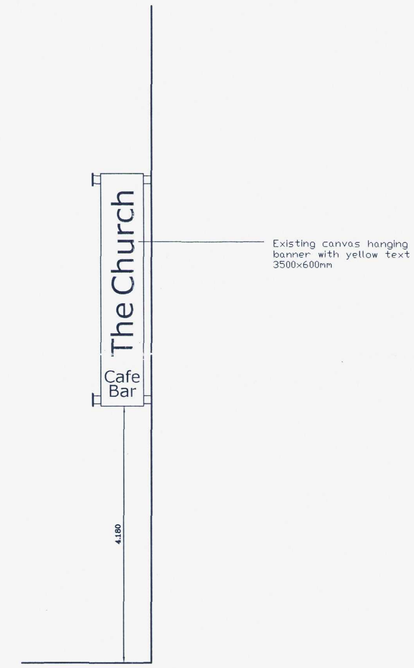

SIDE ELEVATION

PROJECT: The Church, Worthing West Sussex	BRELEY DESIGN LTD
TITLE: Existing Front Elevation	
SCALE: 1:50 / DATE: AUG 07	
Drawing No. 1013-12 / REV.	

Breley Design Ltd, Harrier House
Aviation Way, Southend-on-Sea
Essex SS2 6UN, England.
Telephone: +44 (0)1702 541300
Facsimile: +44 (0)1702 543123
Email: info@breleydesign.com

Copyright of this drawing shall remain the property of Breley Design Limited. It may not be used in whole or part by any other parties for any other purpose without prior consent.
All dimensions to be checked on site and any discrepancies reported to Breley Design Limited