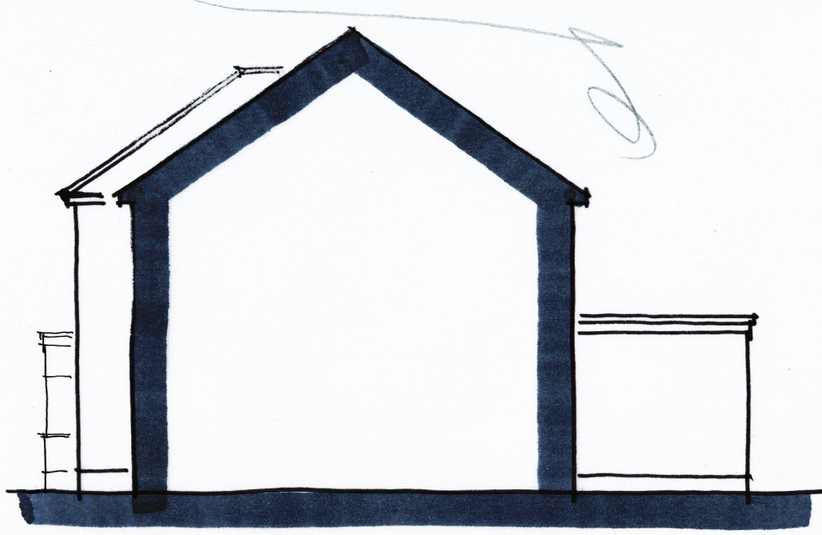

REAR(s) ELEVATION 1:100 @ A3

0 1 2 3 4 5m
metres

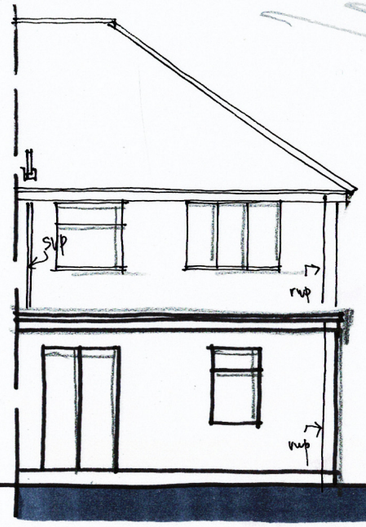

SIDE (e)



FRONT (n)

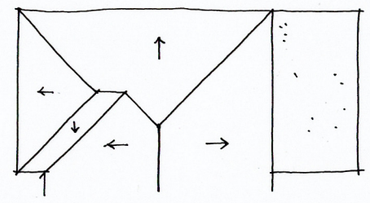

ROOF PLAN
1:200

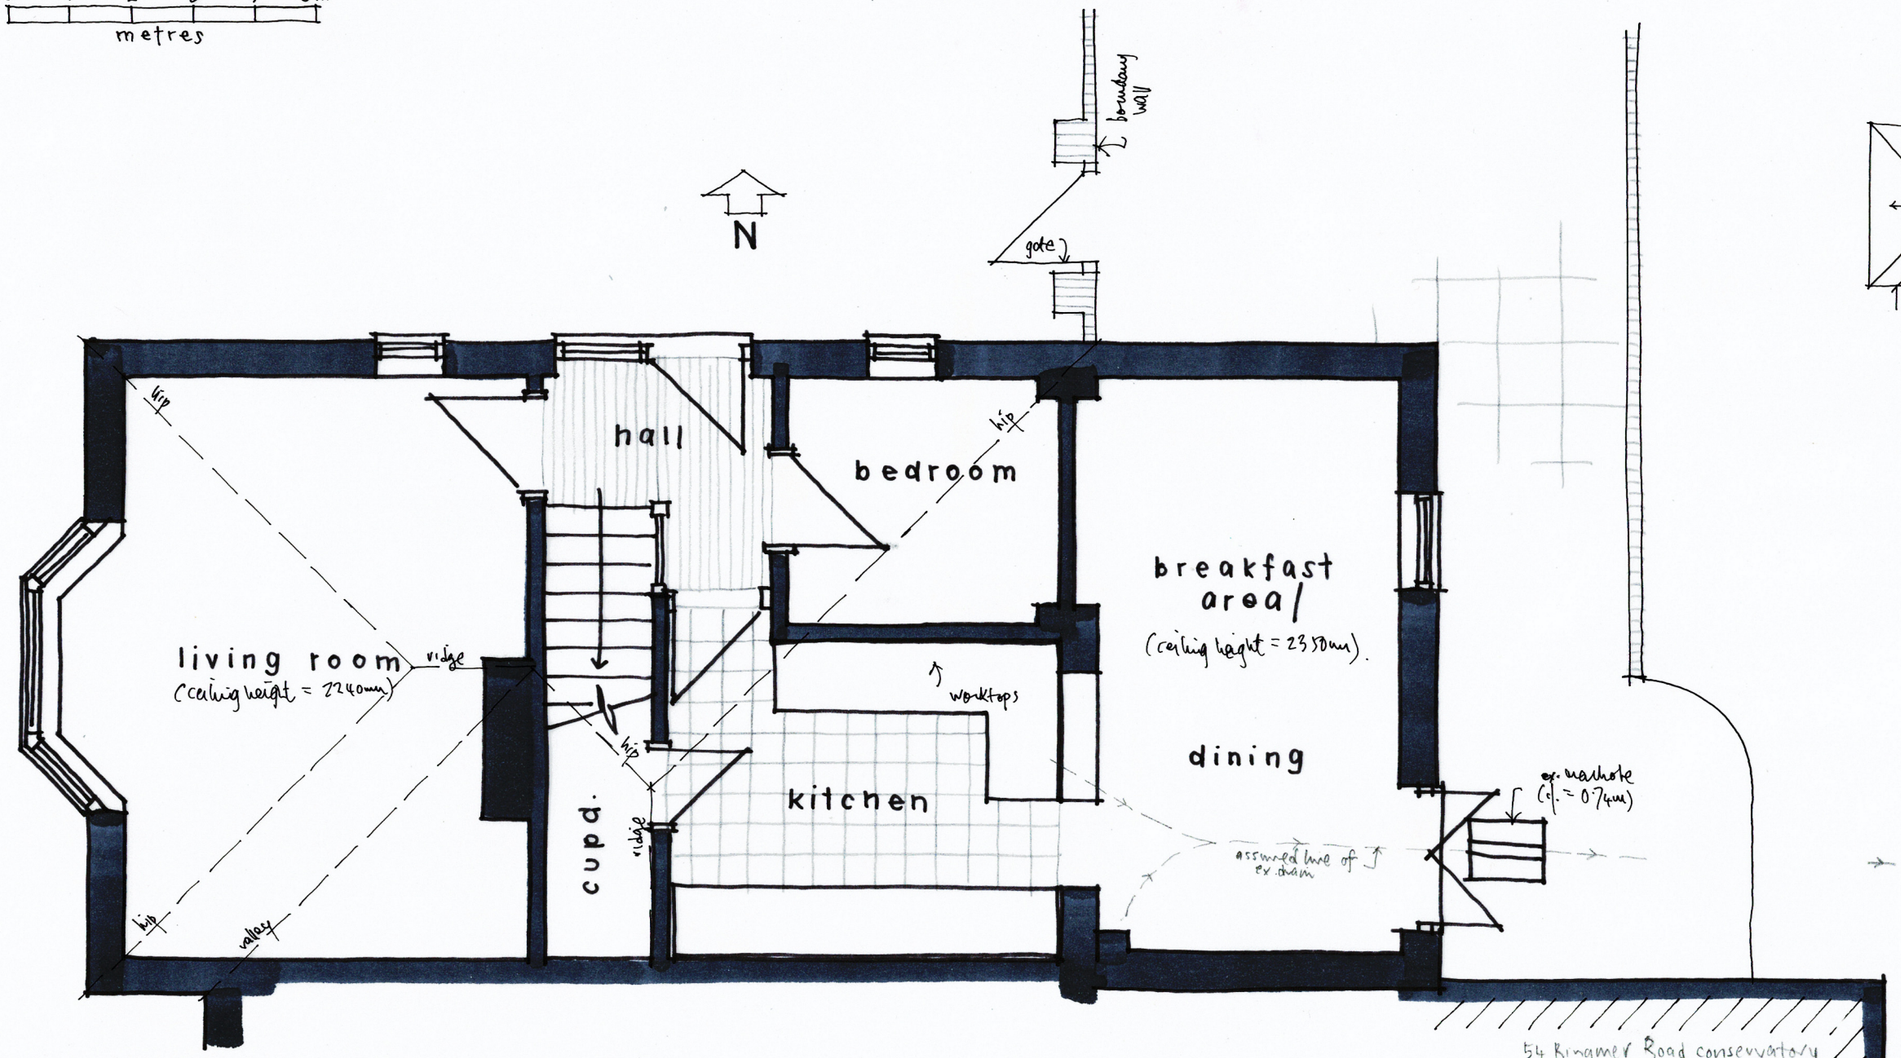

GROUND FLOOR PLAN 1:50 @ A3

0 1 2 3 4 5m
metres

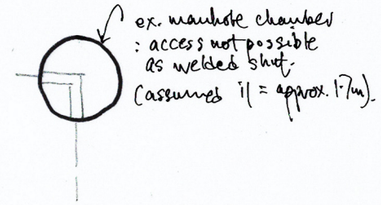

84 CASTLE ROAD, WORTHING
Existing details 01

Dec 2023