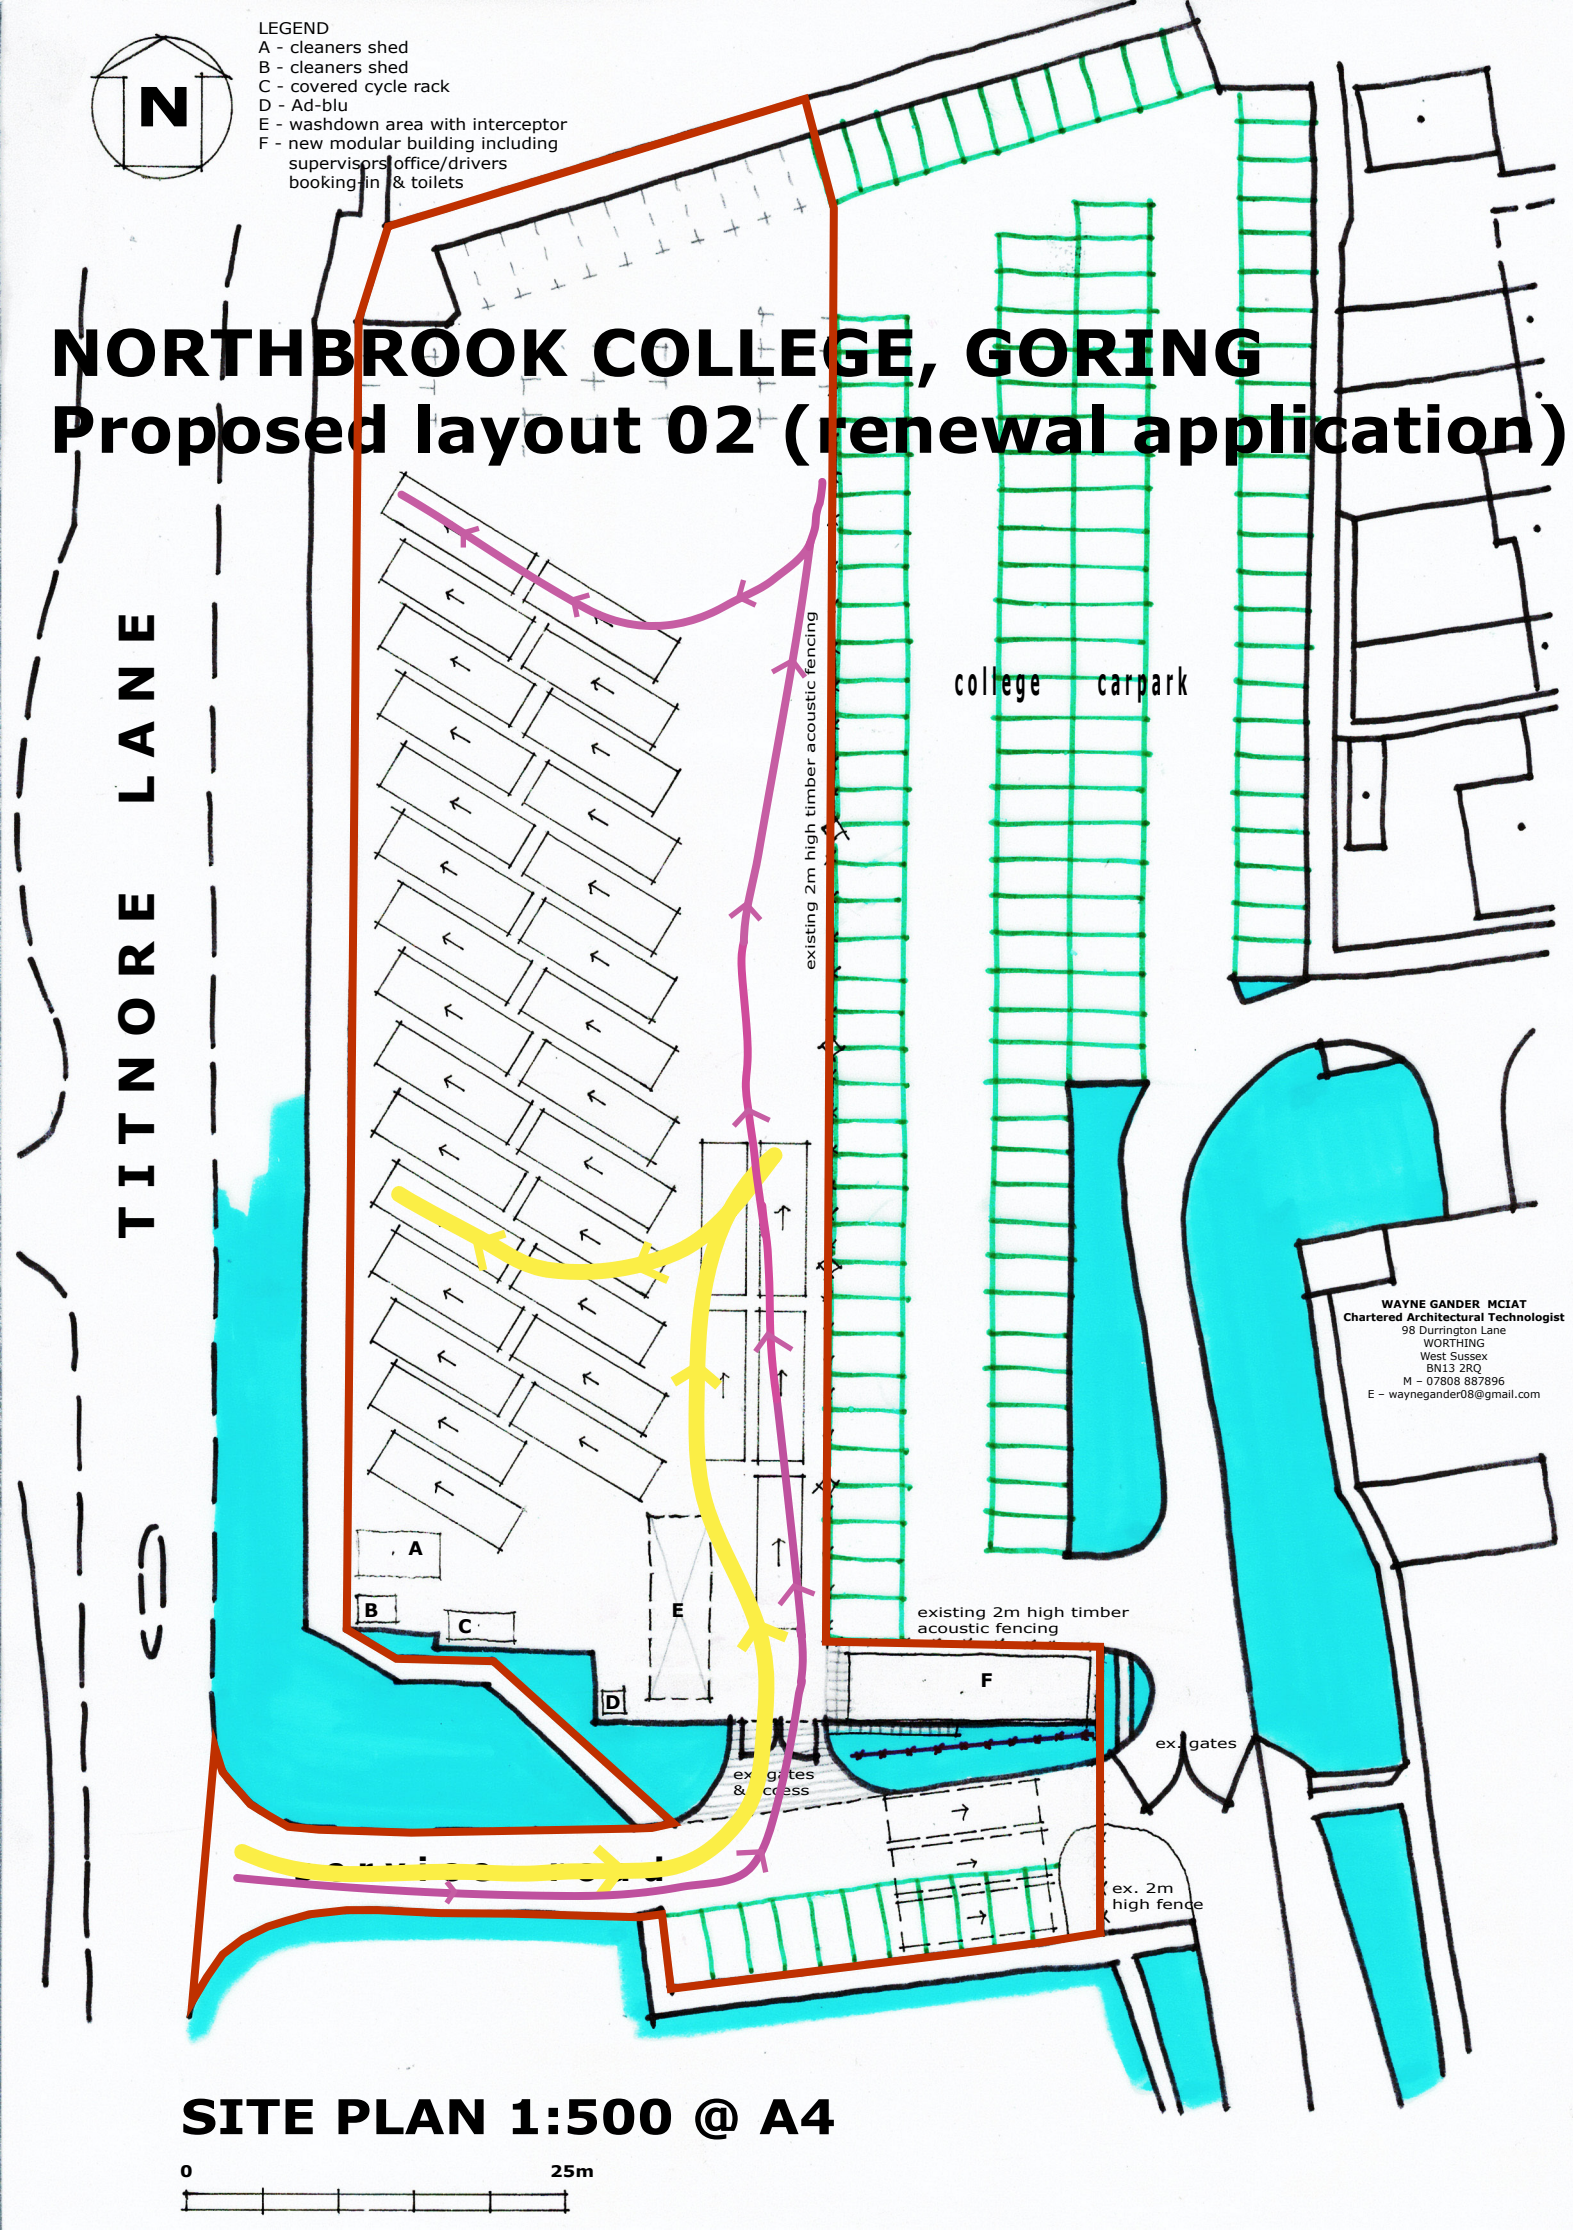

N
LEGEND
A - cleaners shed
B - cleaners shed
C - covered cycle rack
D - Ad-blu
E - washdown area with interceptor
F - new modular building including supervisors office/drivers booking-in & toilets
NORTHBROOK COLLEGE, GORING
Proposed layout 02 (renewal application)
TITNORE LANE
college carpark
existing 2m high timber acoustic fencing
existing 2m high timber acoustic fencing
A
B
C
D
E
F
ex. gates
ex. gates & access
ex. 2m high fence
WAYNE GANDER MCIAT
Chartered Architectural Technologist
98 Durrington Lane
WORTHING
West Sussex
BN13 2RQ
M – 07808 887896
E – waynegander08@gmail.com
SITE PLAN 1:500 @ A4
0
25m