

ADUR DISTRICT COUNCIL
PLANNING DIVISION
PLAN No. AD/C/0431/06
DATE RECEIVED 4 NOV 2006

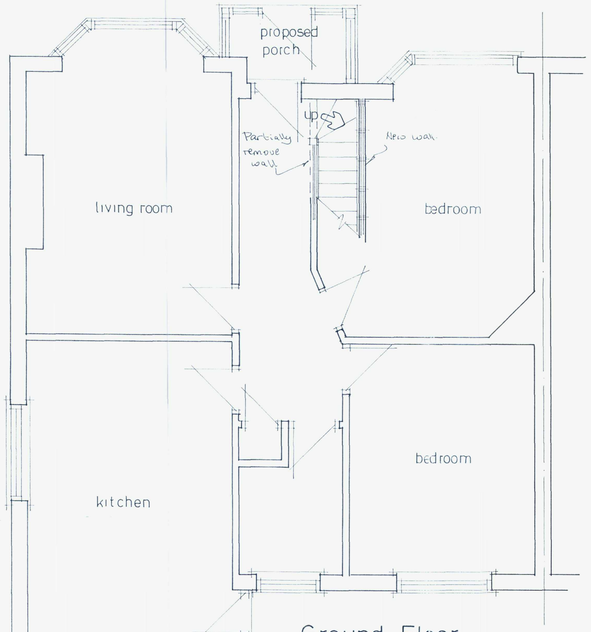


Ground Floor

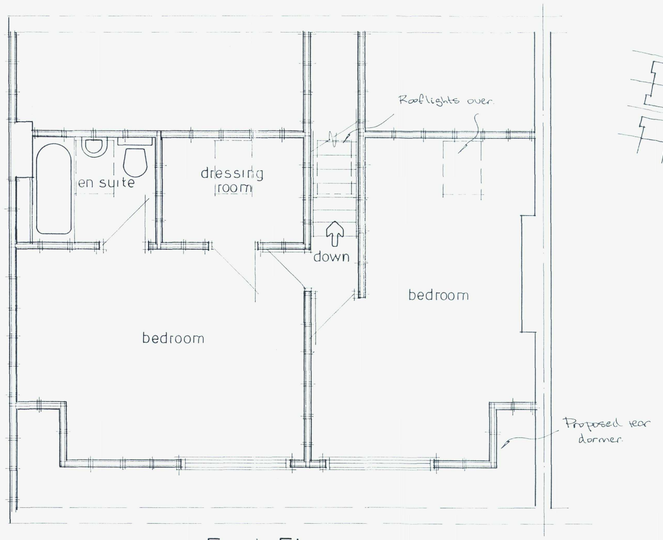


First Floor




Site Plan 1:1250

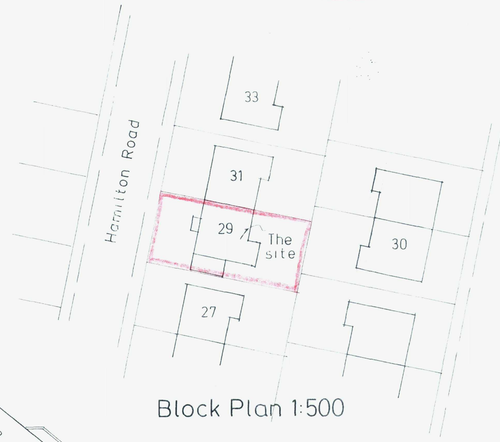


Block Plan 1:500

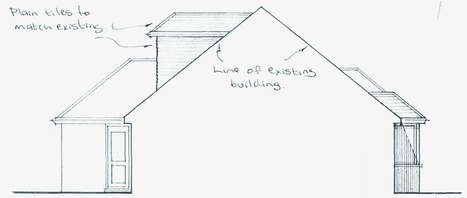


north elevation

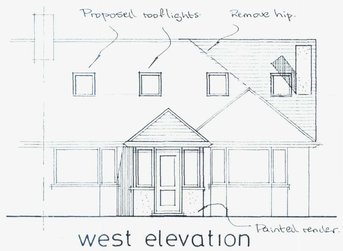

west elevation

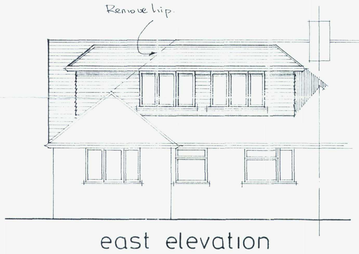

east elevation

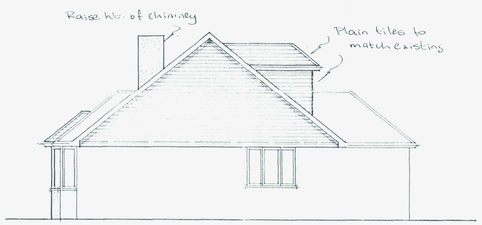

south elevation

A		
	Date	Revisions

© copyright

Client
Mr & Mrs. P. Cheesmur.

Job Title
Roof Conversion

Drawing Title
29 Hamilton Road
Lancing

ADUR DISTRICT COUNCIL
PLANNING APPLICATION
REFUSED
DATE 08 JAN 2007

Scale 1:50 1:100

Date | Drawn by

Drg No. 421/02 | Rev.

841 x 594mm A1