notes

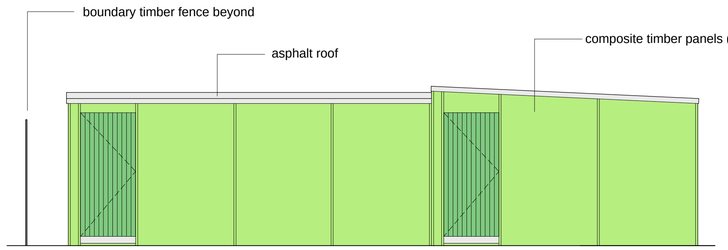

SHED B - ELEVATION 1

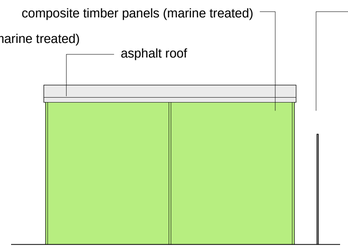

SHED B - ELEVATION 2

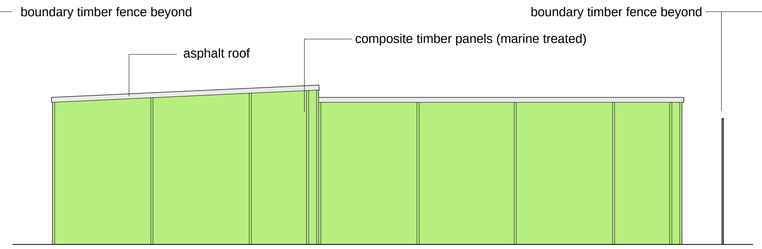

SHED B - ELEVATION 3

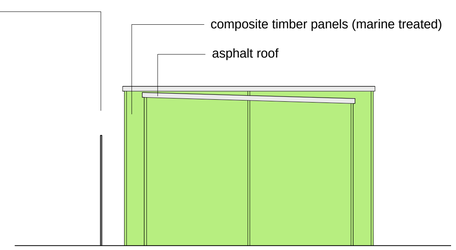

SHED B - ELEVATION 4

Scale in Metres

0 1 2 3 4 5

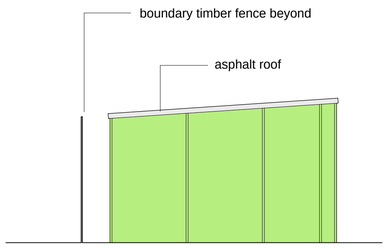

SHED A - ELEVATION 1

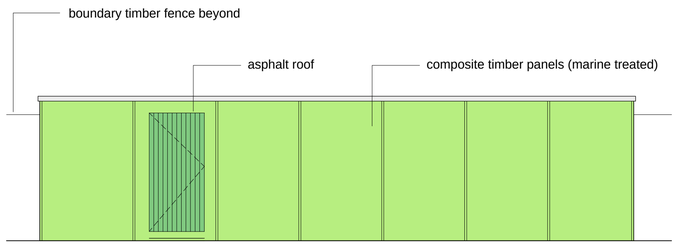

SHED A - ELEVATION 2

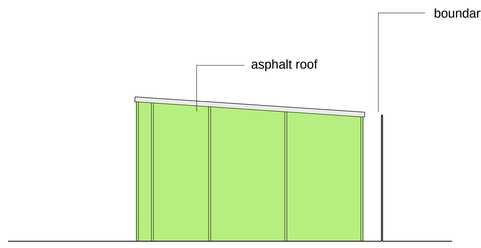

SHED A - ELEVATION 3

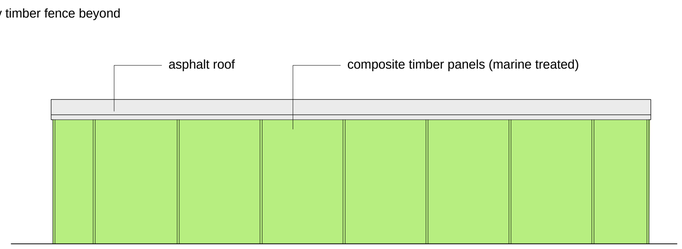

SHED A - ELEVATION 4

Scale in Metres

0 1 2 3 4 5

EDWS Architect

8 Inwood Crescent Brighton BN1 5AQ t 01273 558995 M 07979532275
e ewanstoddart@outlook.com

JOB

Drumconner Nursing Home
Lancing
BN15 8RJ

CLIENT

Mr Peter Creasey

DRAWING

Storage Sheds Elevations - Existing

CHECKED: LRA

DRAWN: ES

DATE: 20.02.18

SCALE: 1:50 @ A1

REVISION: B

NUMBER: 6020/PL/021

DO NOT SCALE FROM THIS DRAWING. THIS DRAWING IS COPYRIGHT ©