72 Reigate Road - Dropped Kerb

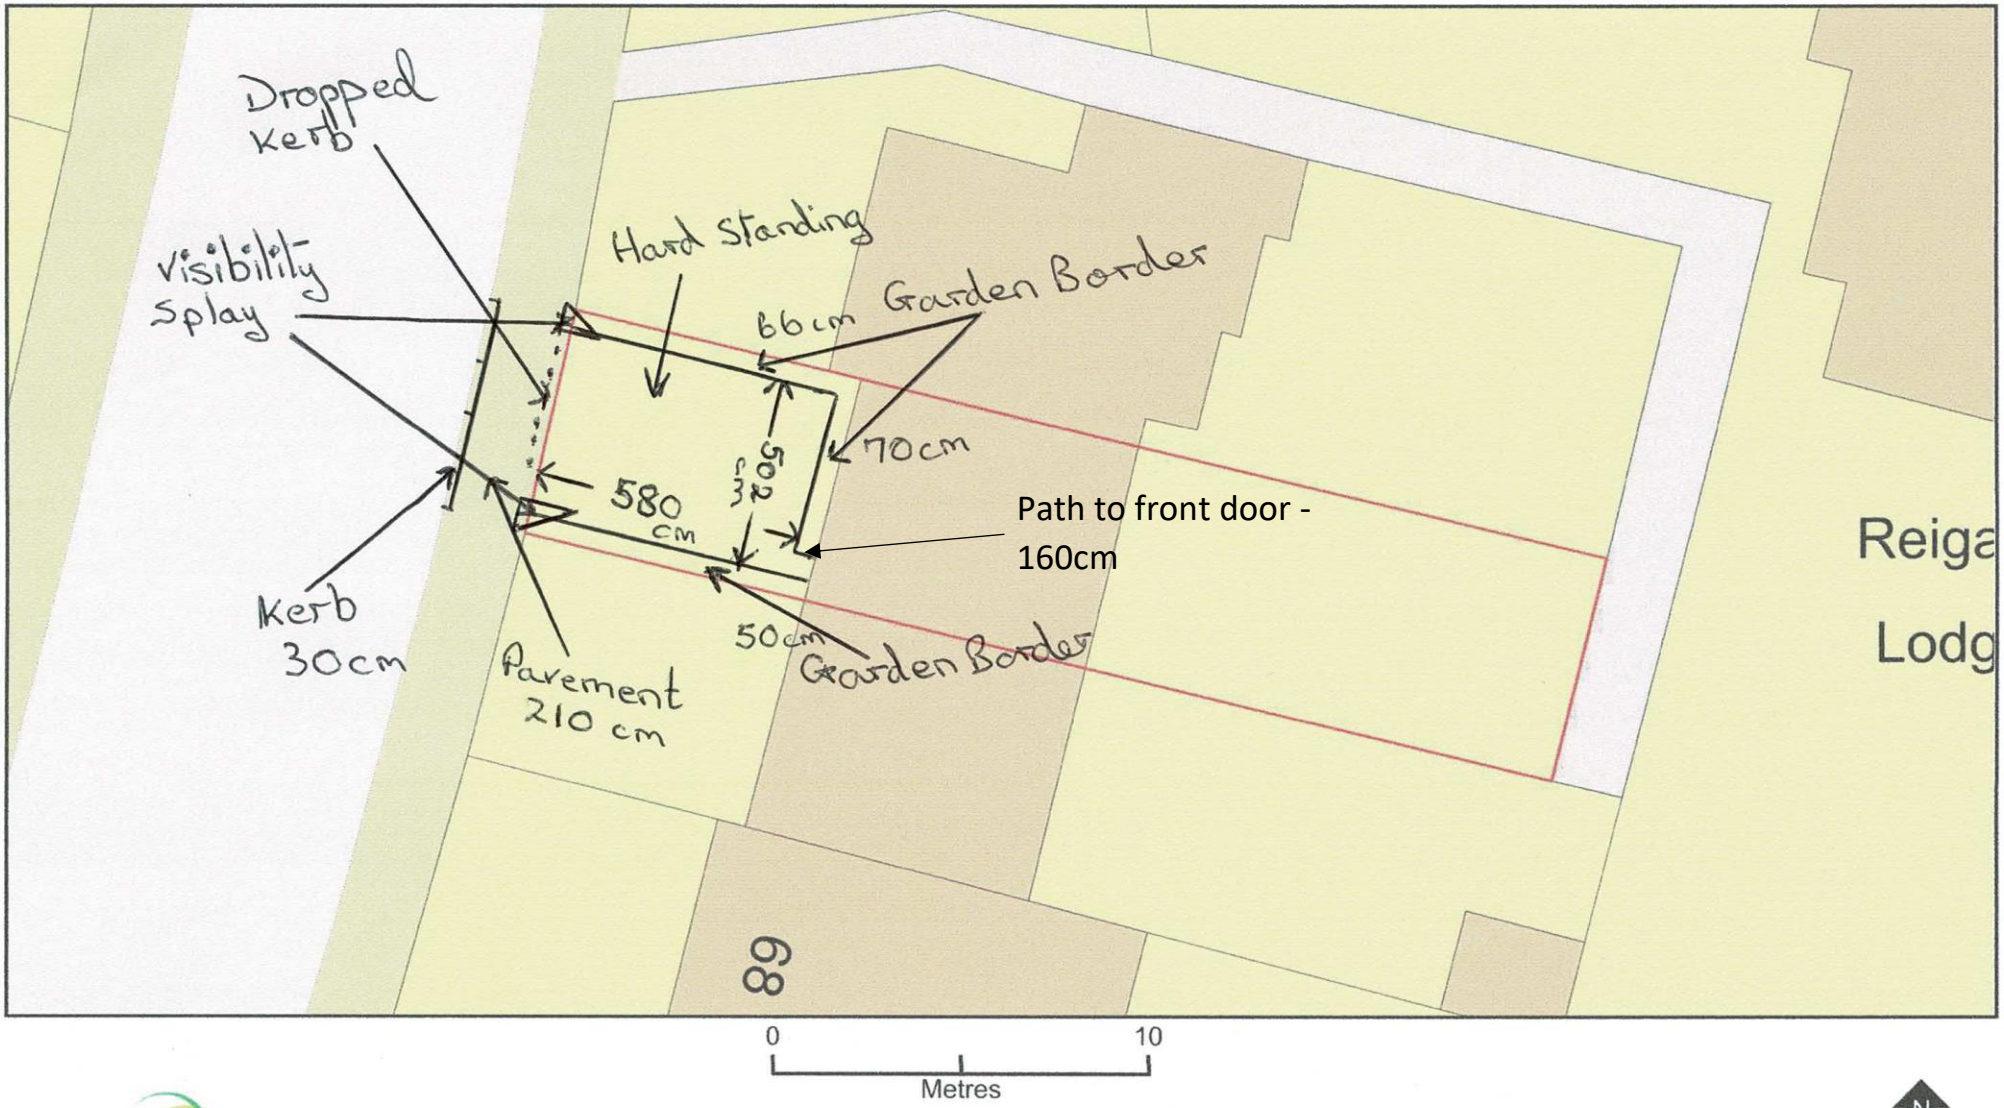

ReQuestaPlan

Plan Produced for: Nicholas Holman

Date Produced: 07 Aug 2025

Plan Reference Number: TQRQM25219194101206

Scale: 1:200 @ A4

© Crown copyright and database rights 2025 OS 100042766