ADUR & WORTHING
PLANNING SERVICES
PLAN AWDM/1309/15
DATE VALID Rec 11/12/15

AMENDMENT

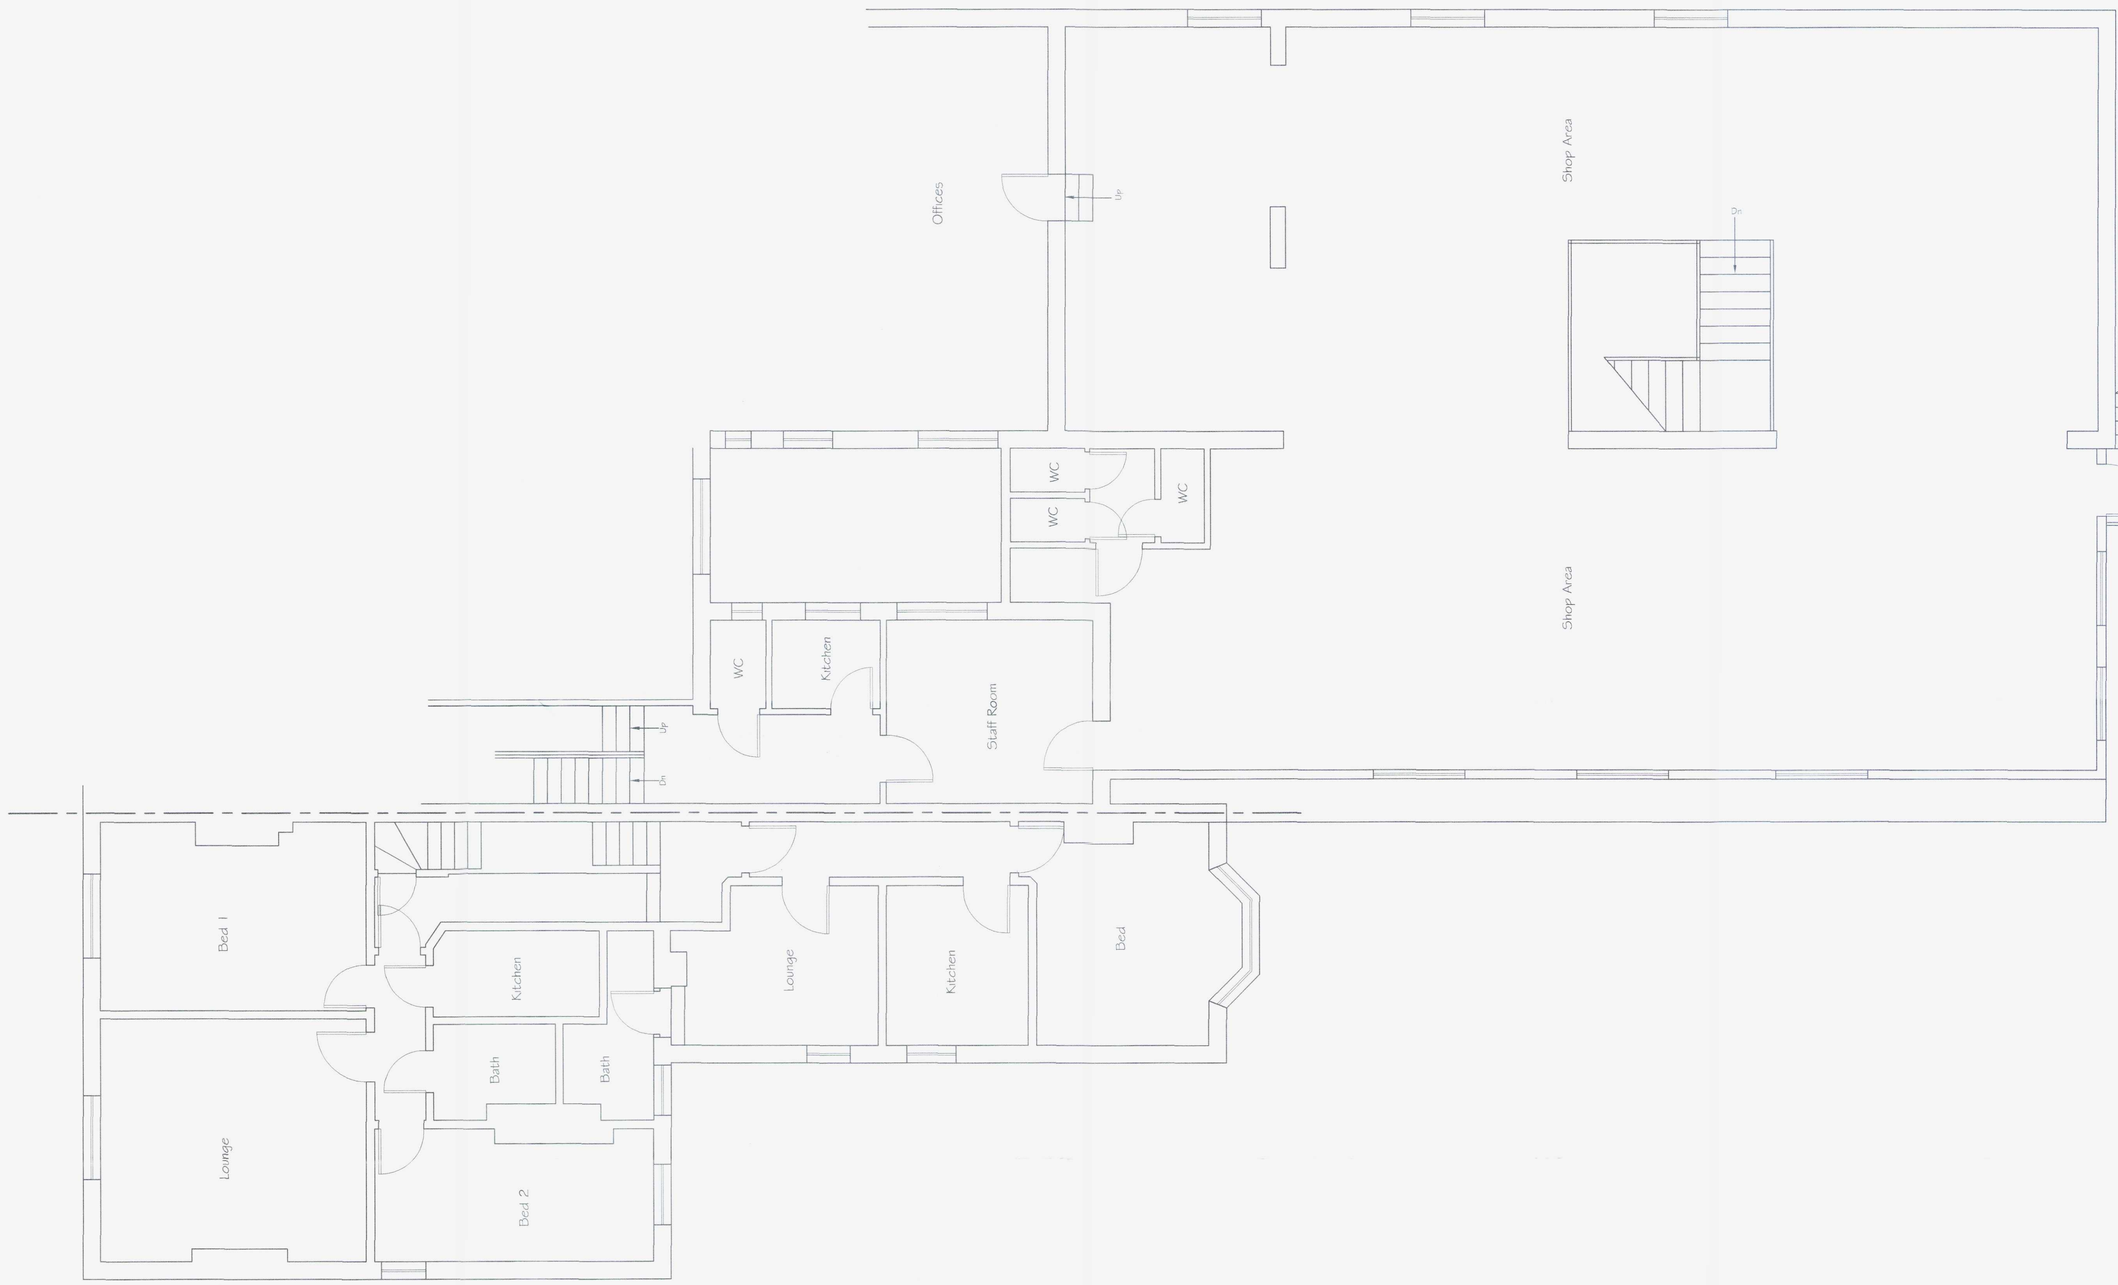

Existing First Floor Plan

Tony Rogers
Building Consultants
Address: 40 Dawn Crescent, Upper Beeding
West Sussex, BN44 3WH
Telephone: 01903 815225 Fax: 01903 815225

Rev.	Date:	Revision Description:

Client:	Gardner & Scardifield
Address:	61 South Street Lancing West Sussex BN15 8AP
Project:	Proposed conversion to 3 Bed flat and offices
Scale:	1:50
Paper Size	A1
Date:	August 2015
Drawing No:	14/931/04
Drawn By:	AWR
Revision:	