ADUR & WORTHING
PLANNING SERVICES
PLAN AWDM/1309/15
DATE VALID Rec 11/12/15

AMENDMENT

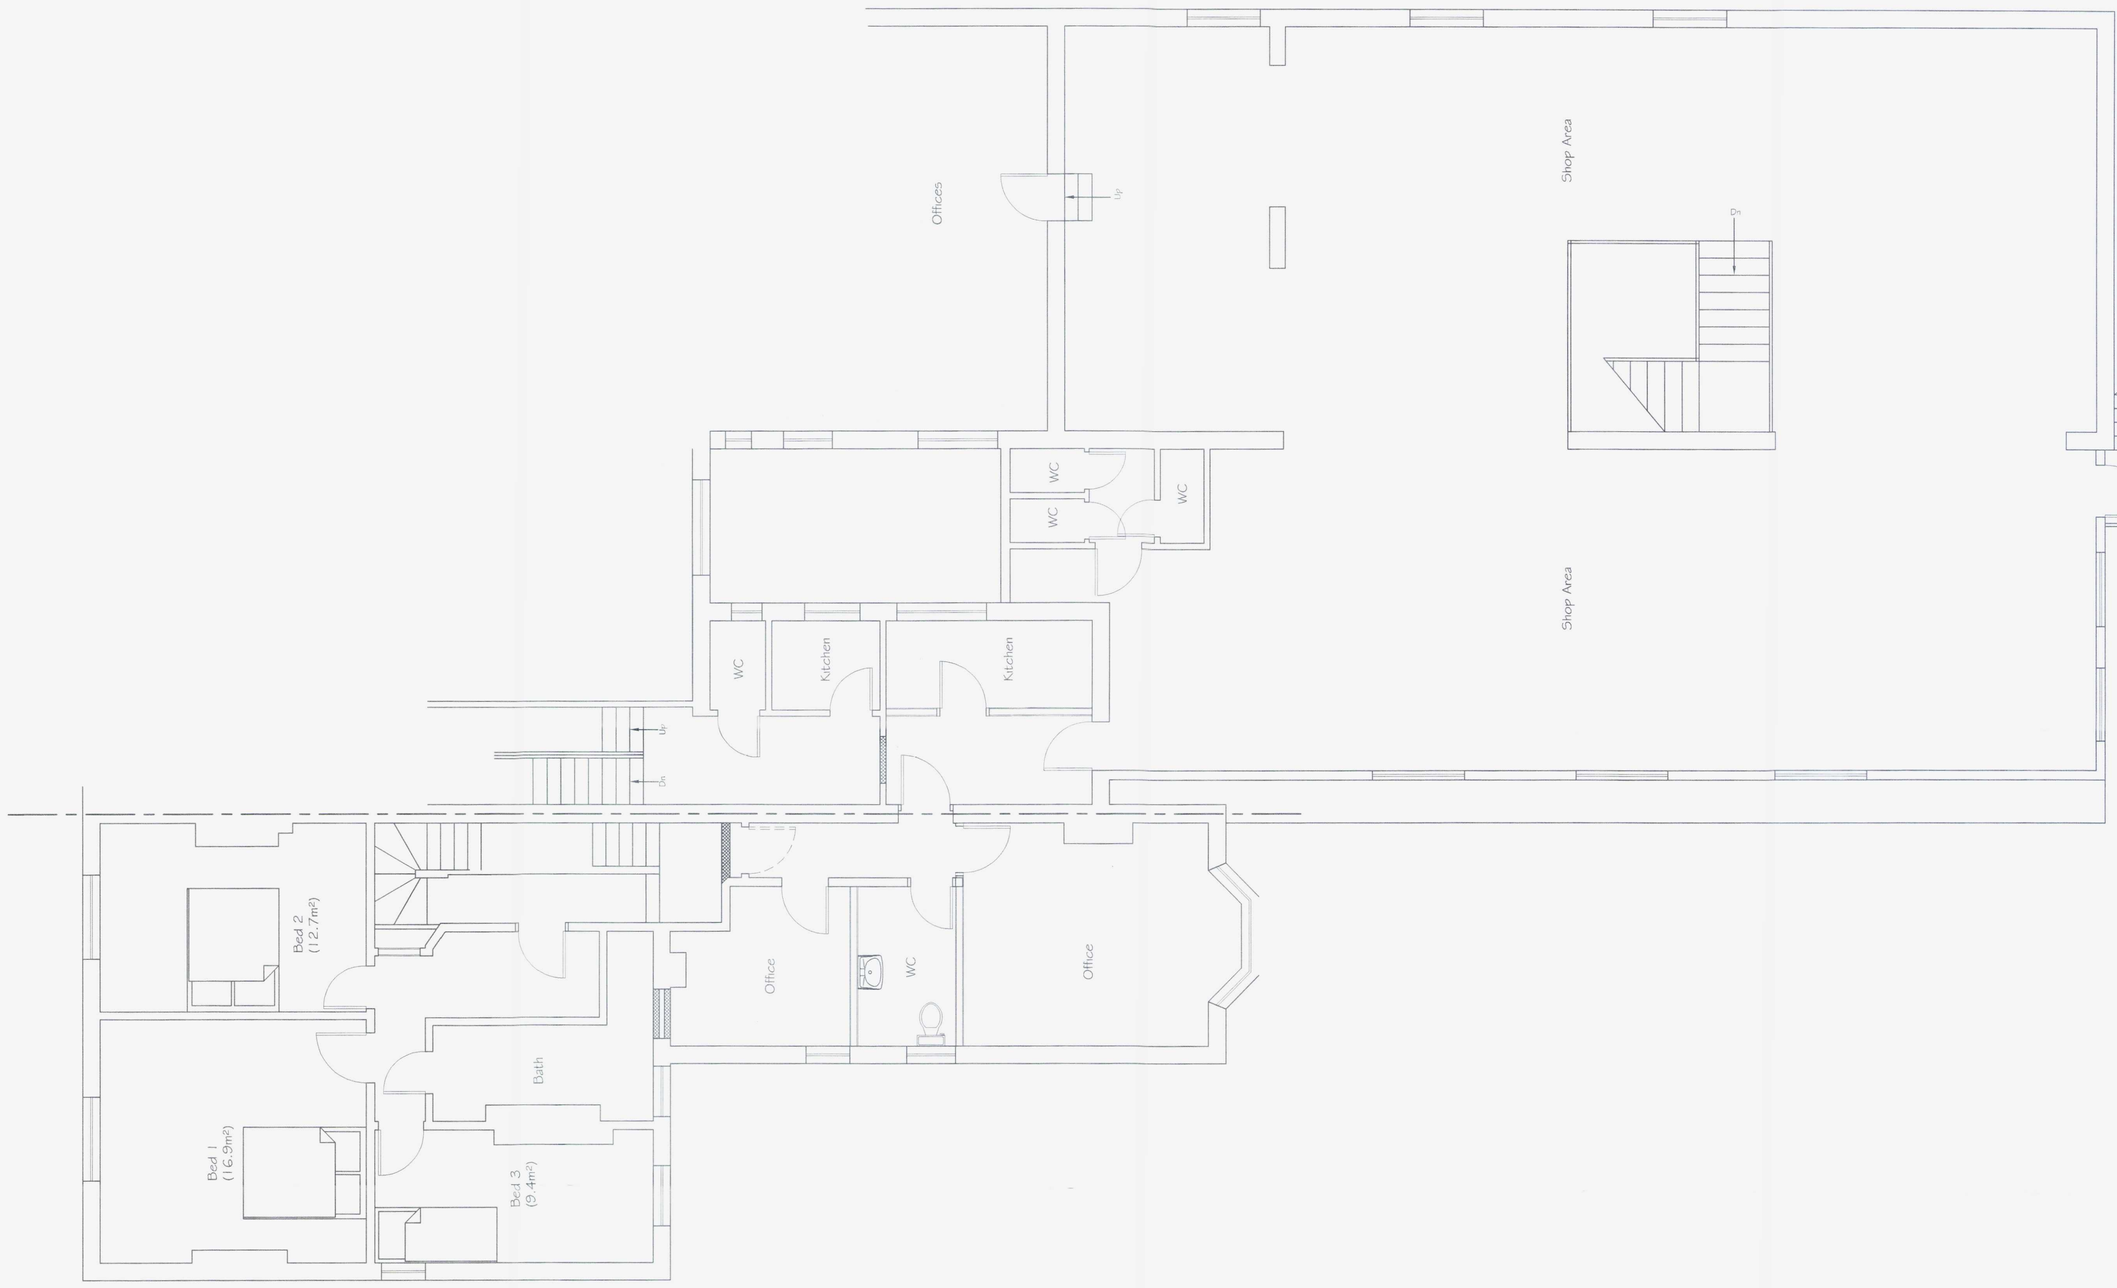

Proposed First Floor Plan

Tony Rogers
Building Consultants
Address: 40 Dawn Crescent, Upper Beeding
West Sussex, BN44 3WH
Telephone: 01903 815225 Fax: 01903 815225

Rev.	Date:	Revision Description:

Client: Gardner & Scardifield

Address: 61 South Street
Lancing
West Sussex
BN15 8AP

Project: Proposed conversion to 3 Bed flat and offices

Scale: 1:50
Paper Size A1

Date: August 2015

Drawing No: 14/931/05

Drawn By: AWR Revision: