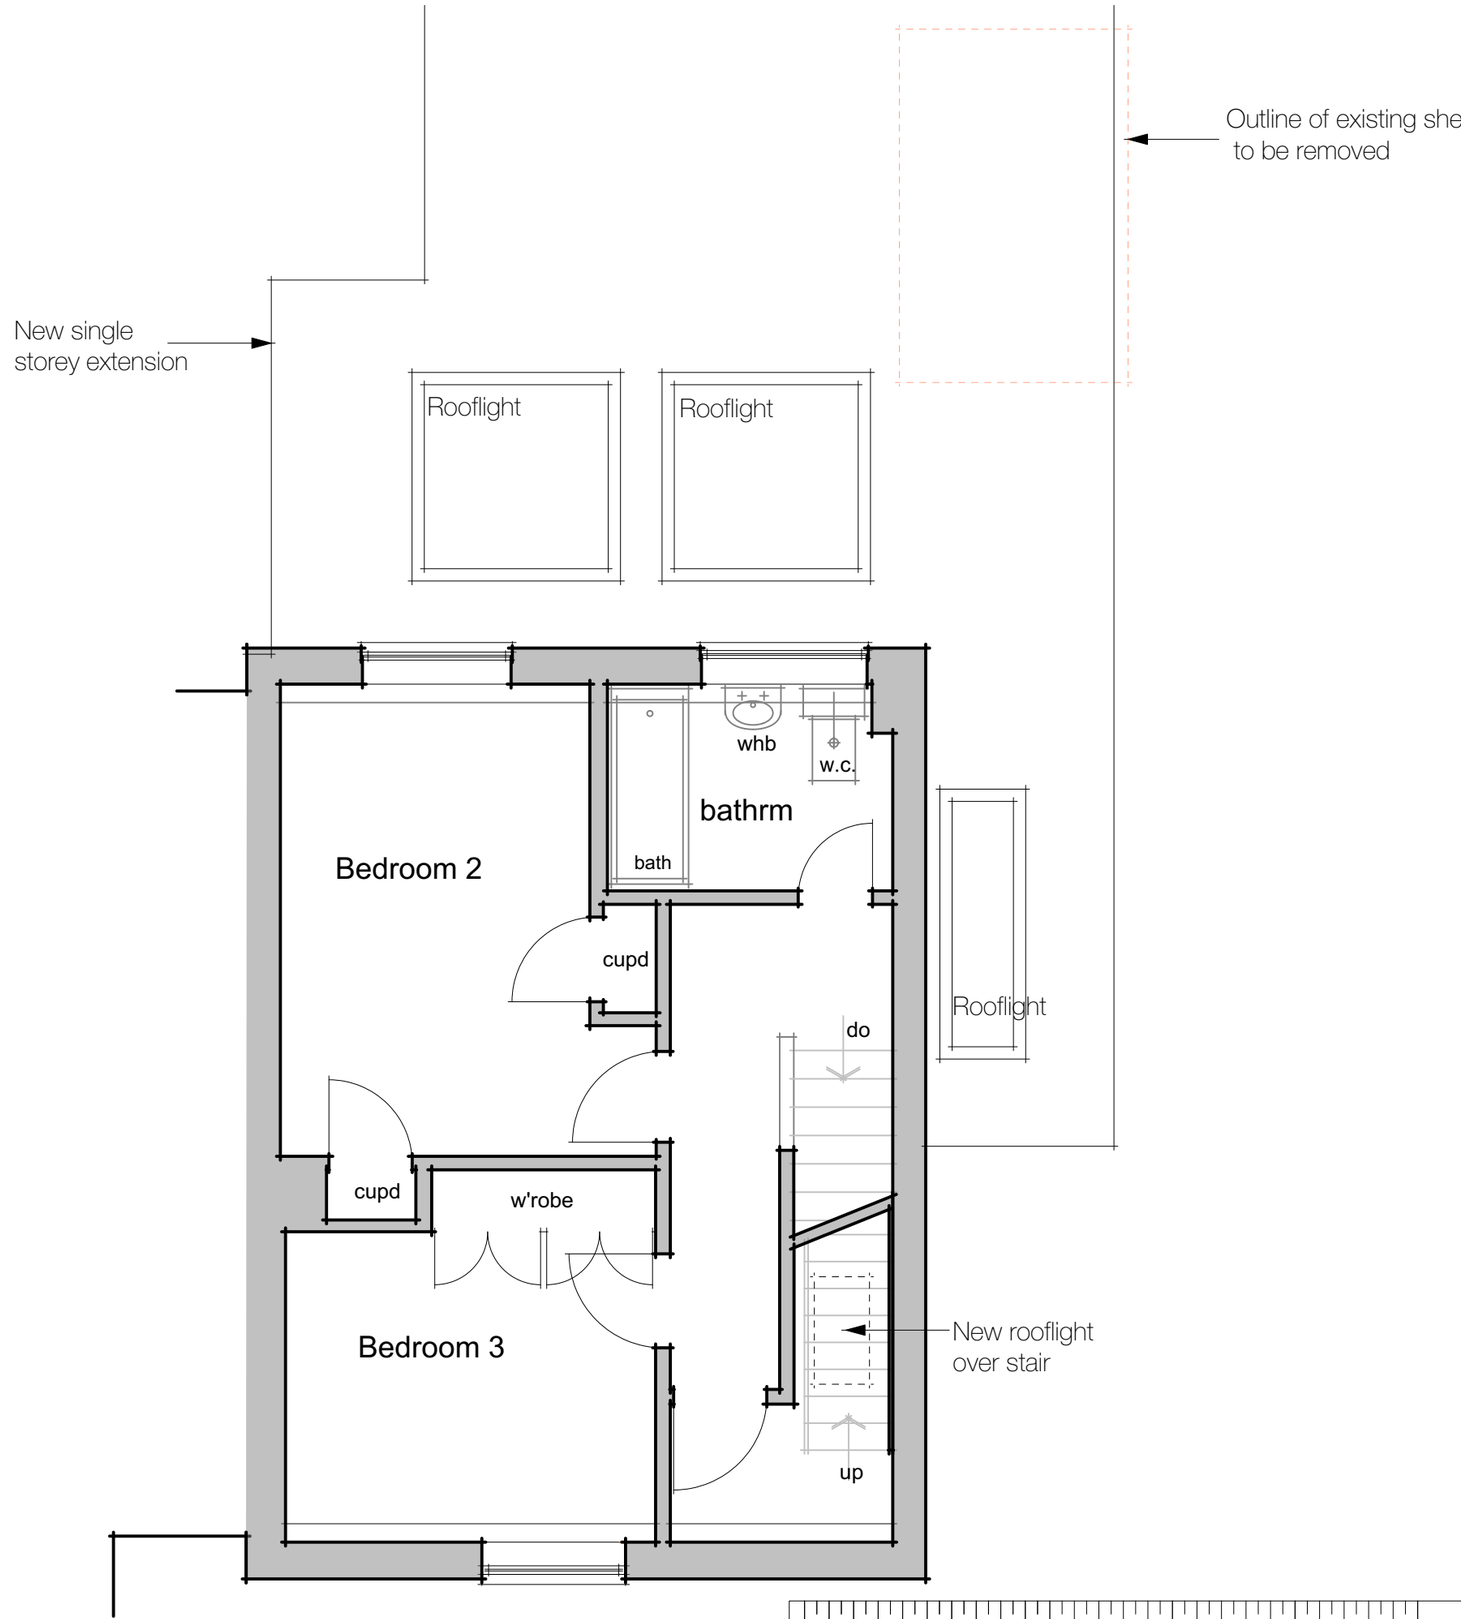

1:50

0 1m 2m 3m 4m 5m

N

Rev	Date	Notes
F	29.09.20	Reissued for planning
E	30.07.20	Issued for planning
D	24.07.20	Rooflights amended
C	24.07.20	Stair rooflight added
B	25.06.20	Minor amendments
A	15.06.20	Initial drawings

koru architects

The Studio, 15 Lloyd Close, Hove, BN3 6LZ
t: 01273 204065
e: info@koruarchitects.co.uk
www.koruarchitects.co.uk
Royal Institute of British Architects Chartered Practice

Project:
REAR EXTENSION
Mansell Road, Shoreham

Drawing:
Proposed First Floor Plan

Dwg No:	Rev:	Scale
2020 13	**F**	**1:50 @ A3**

Date:	Status:
APRIL 20	**PLANNING**