


2 Moat Way,
Goring,
Worthing,
West Sussex
BN12 4DR

OS MasterMap 1250/2500/10000 scale
Thursday, February 26, 2026. ID: NMC-01265612
www.nationalmapcentre.co.uk

1:500 scale print at A4, Centre: 512130 E, 102127 N

©Crown Copyright Ordnance Survey. Licence no.
AC0000814278

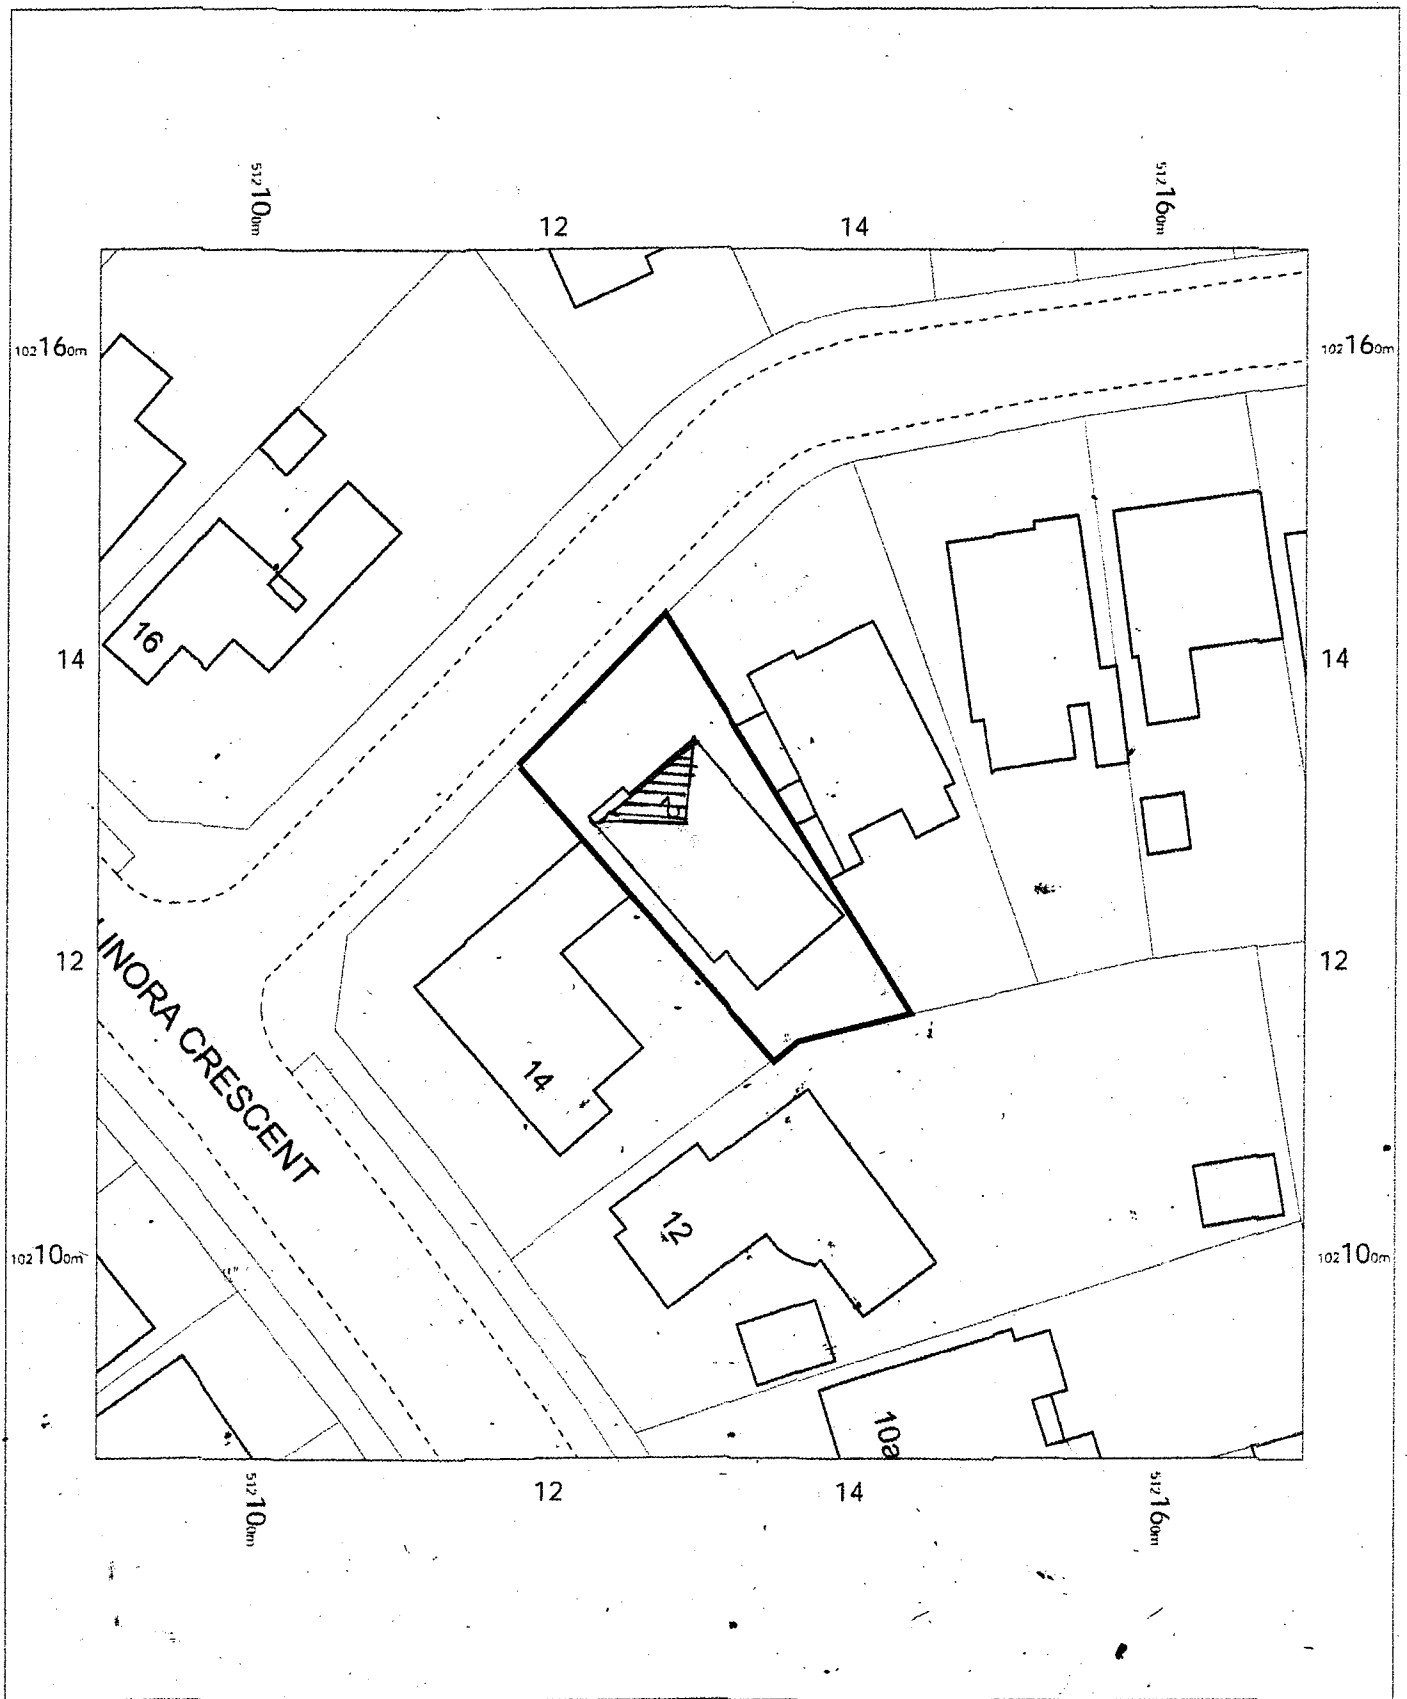

Block Plan

**Proposal shown
hatched**

NATIONAL
MAP CENTRE

