



Scale Bar 1:50

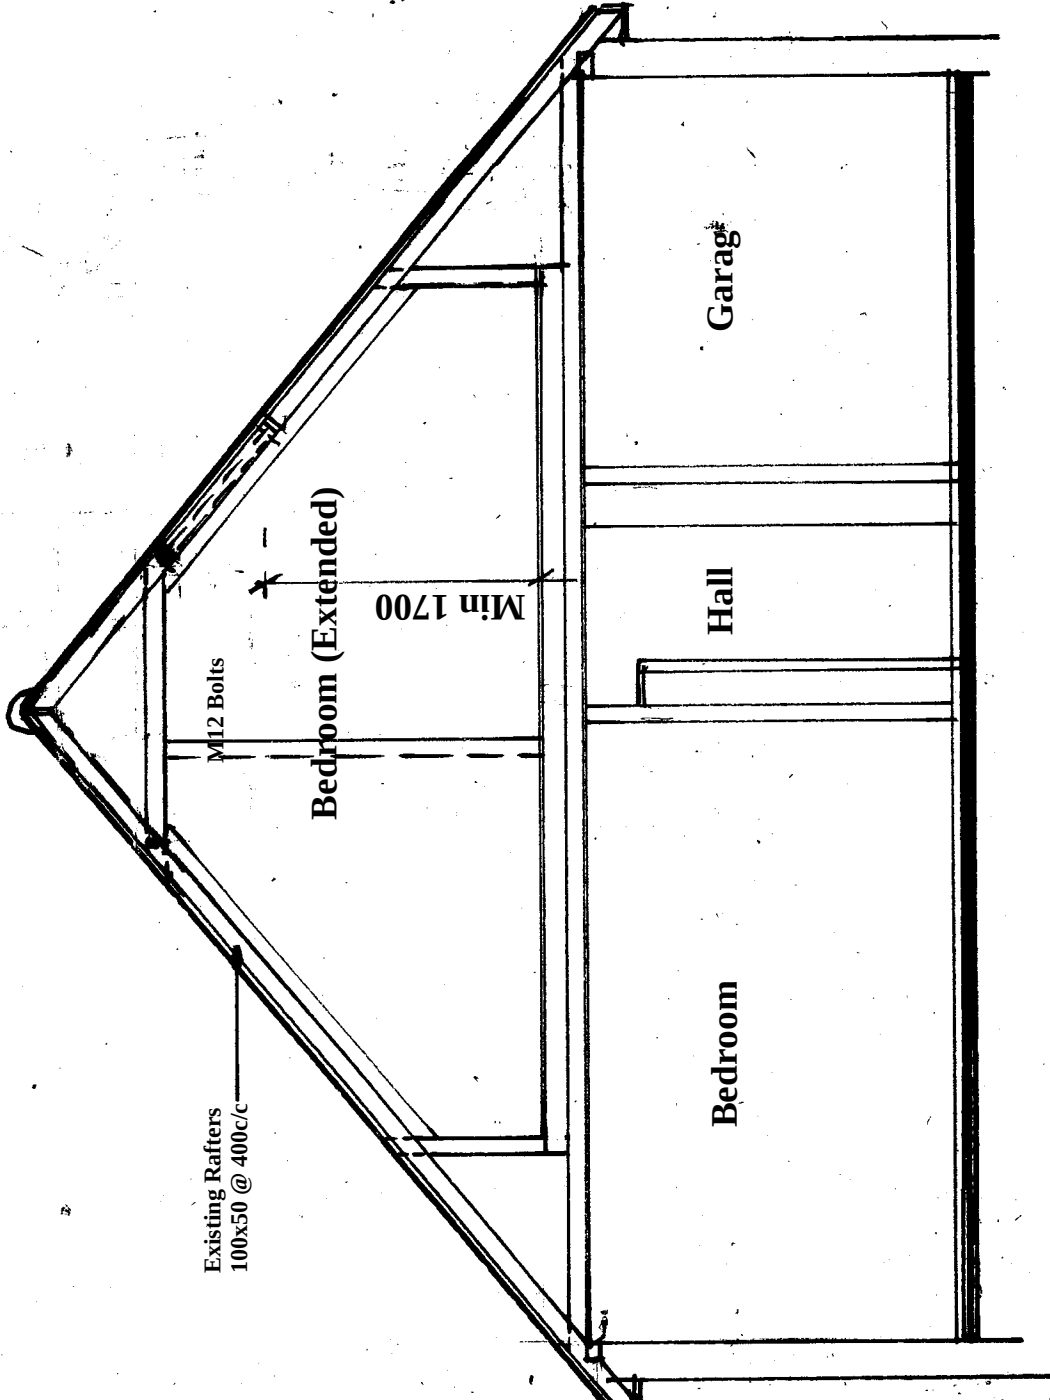

Proposed Section X-X

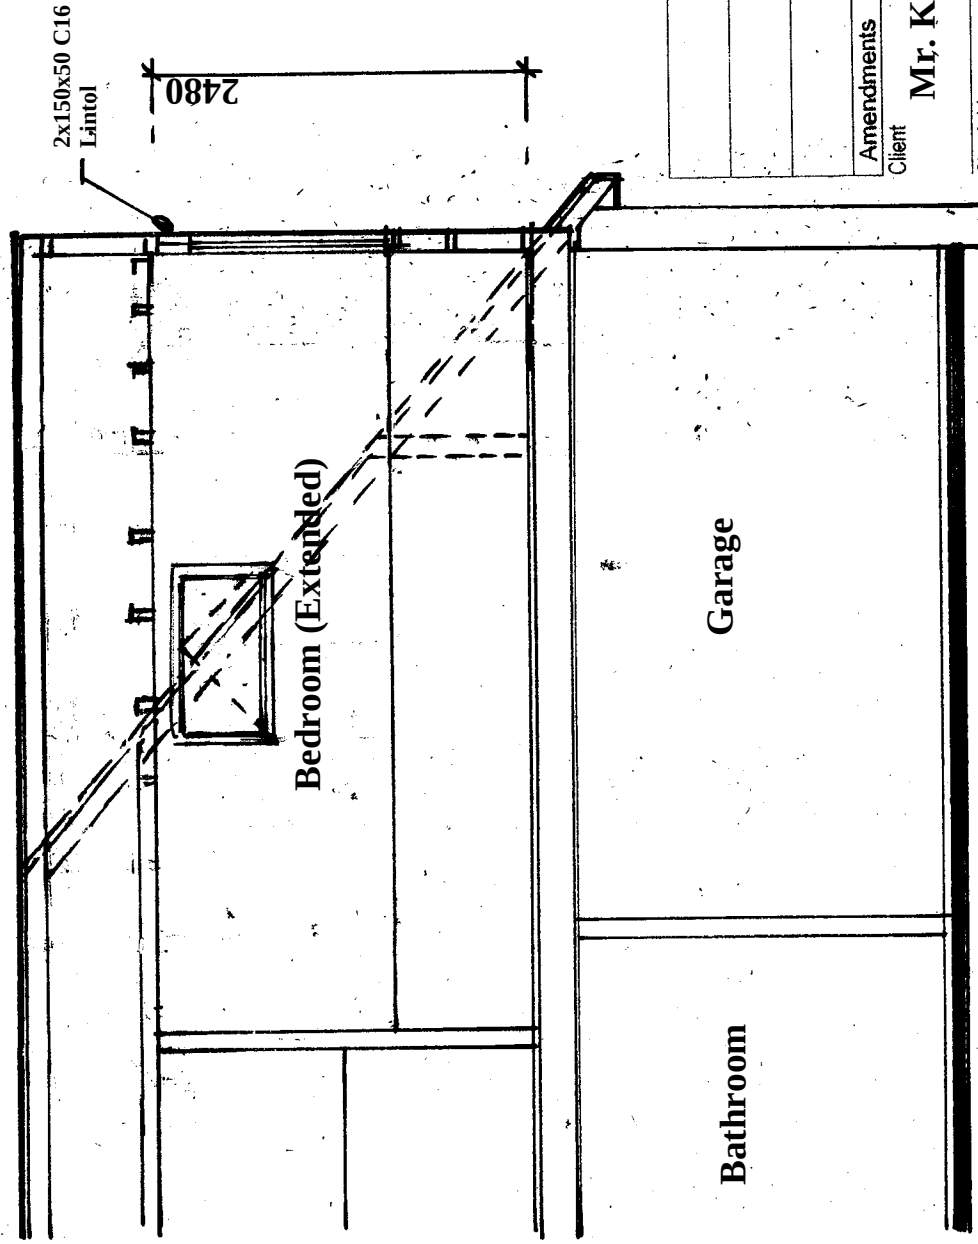

Proposed Section Y-Y

Amendments			Date
Client			

Mr. Karol & Miss Demiral

Site Address

2 Moat Way
Goring on sea
West Sussex
BN12 4DR

Proposal Loft Conversion

Drawing Title Proposed Sections

Date 18/02/26 Drawn S. Burrows

Scales 1:50 on A3

DWG NO. S13500/6	REV
------------------	-----