


EXISTING MATERIALS
Face brick walls
Brick soldier course over doors and windows
Dark stained timber doors/ windows
Tiled roof
Brown rainwater goods

PROPOSED MATERIALS
Rendered walls - paint finish off-white with darker detailing as required
Quoin detailing as shown (corners/ doors/ windows)
Dark grey doors/ windows
Slate roof
Metal rainwater goods (ali/ zinc/ galvanised)

APPLICATION: HOUSEHOLDER PLANNING APPLICATION

WORKS:
REAR SINGLE-STOREY EXTENSION (ROOF TERRACE REMOVED FROM PROPOSALS)
EXTENSION (CATSLIDE) TO ROOF SLOPE CONNECTING WITH EXTENSION ROOF - with glazed rooflights
RE-DESIGN AND ENLARGEMENT OF FRONT PORCH AREA
EXTENSION OF EXISTING GARAGE AS SHOWN WITH SMALL ROOF TERRACE OVER
ADDITION OF FRONT COVERED WALKWAY WITH ARCH/ COLUMN DETAILS
NEW DORMER AND RELATED LOFT CONVERSION WORKS
NEW ROOF WINDOWS AS SHOWN
MAIN ROOF AND DWELLING WALLS - CHANGES TO EXTERNAL FINISHES/ MATERIALS AS SHOWN
WINDOW/ DOOR CHANGES AS SHOWN
RE-DESIGN OF CONSERVATORY ROOF

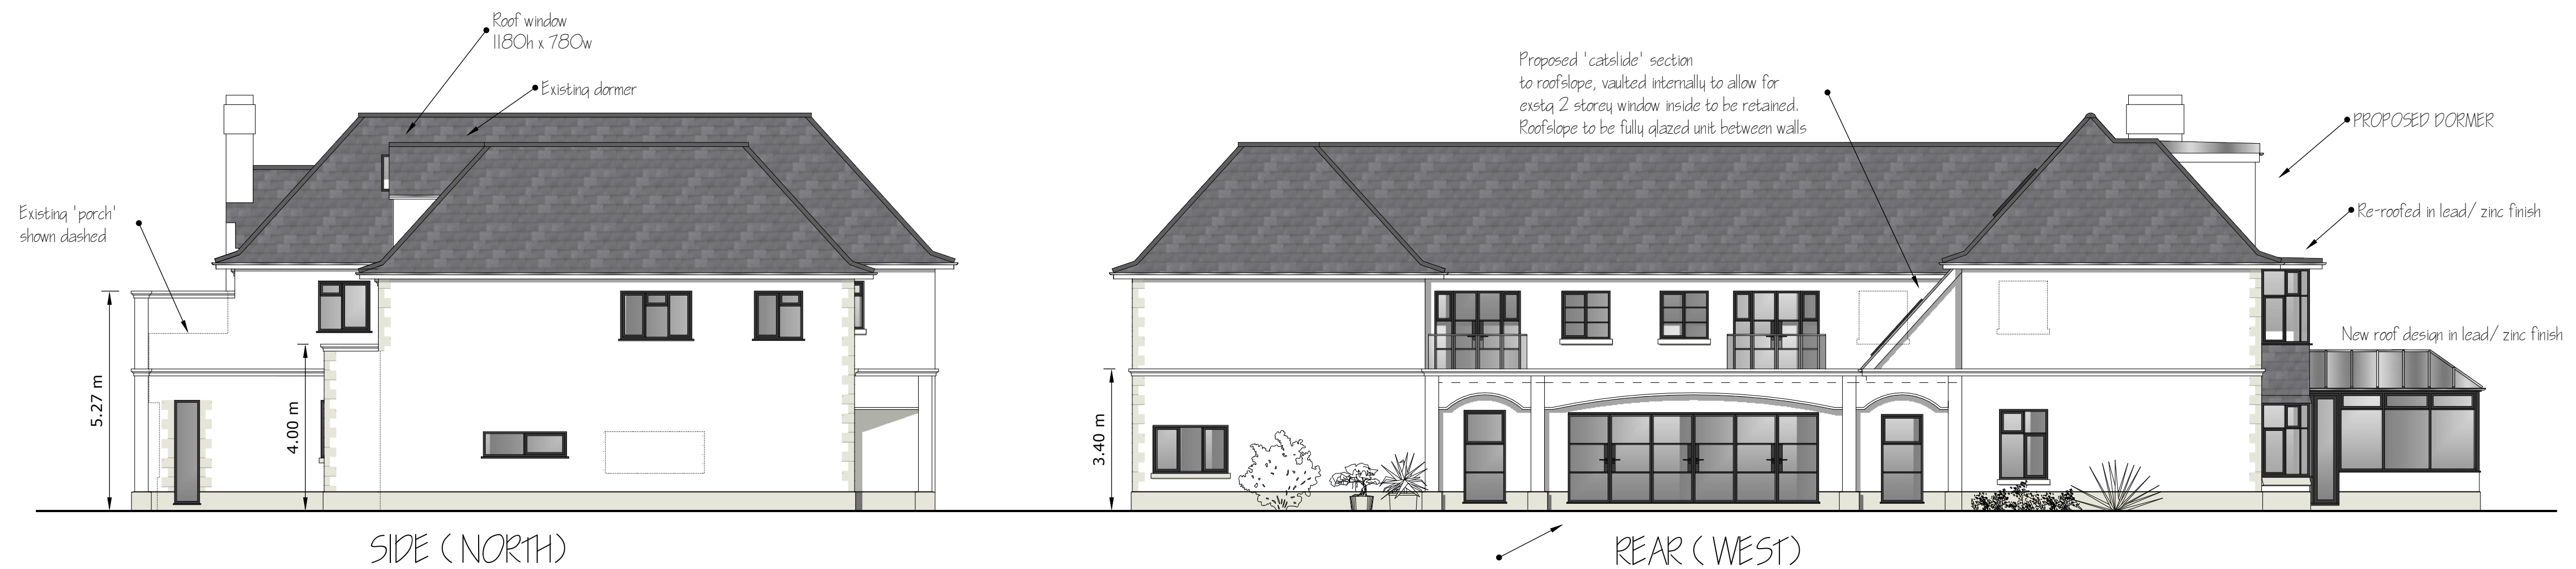

PROPOSED WORKS TO: LYNE HOUSE, 20 LINKS ROAD, OFFINGTON, WORTHING, WEST SUSSEX, BN14 9QY

DRAWING: PROPOSED ELEVATIONS AND SECTIONS

SCALE: 1:100 @ A1

DATE: 19/ 05/ 2026

DRWG No: DS/ LYNE/ 03 rev1

1:100 @ A1 paper size 0 1 2 3 4 5m