

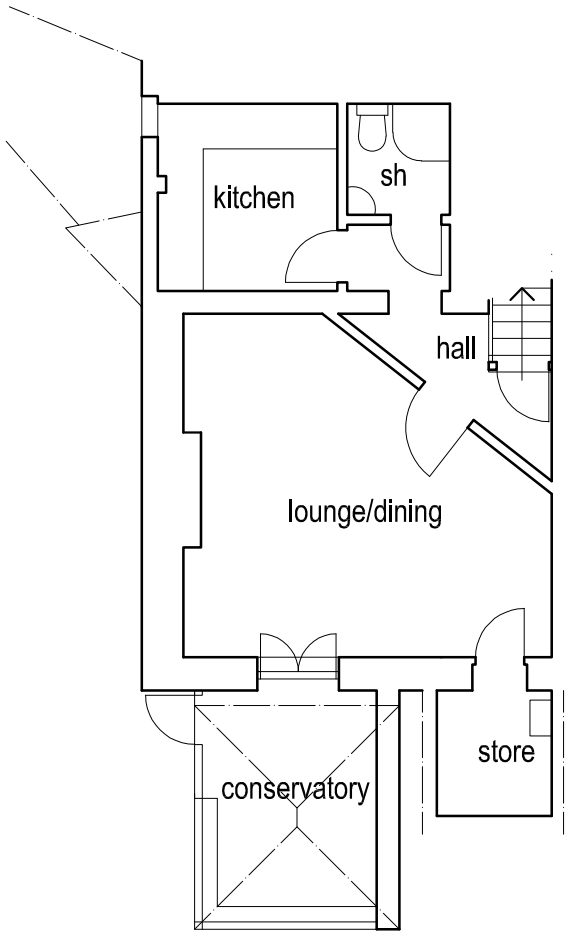



Lower Ground Floor Plan @ 1:100

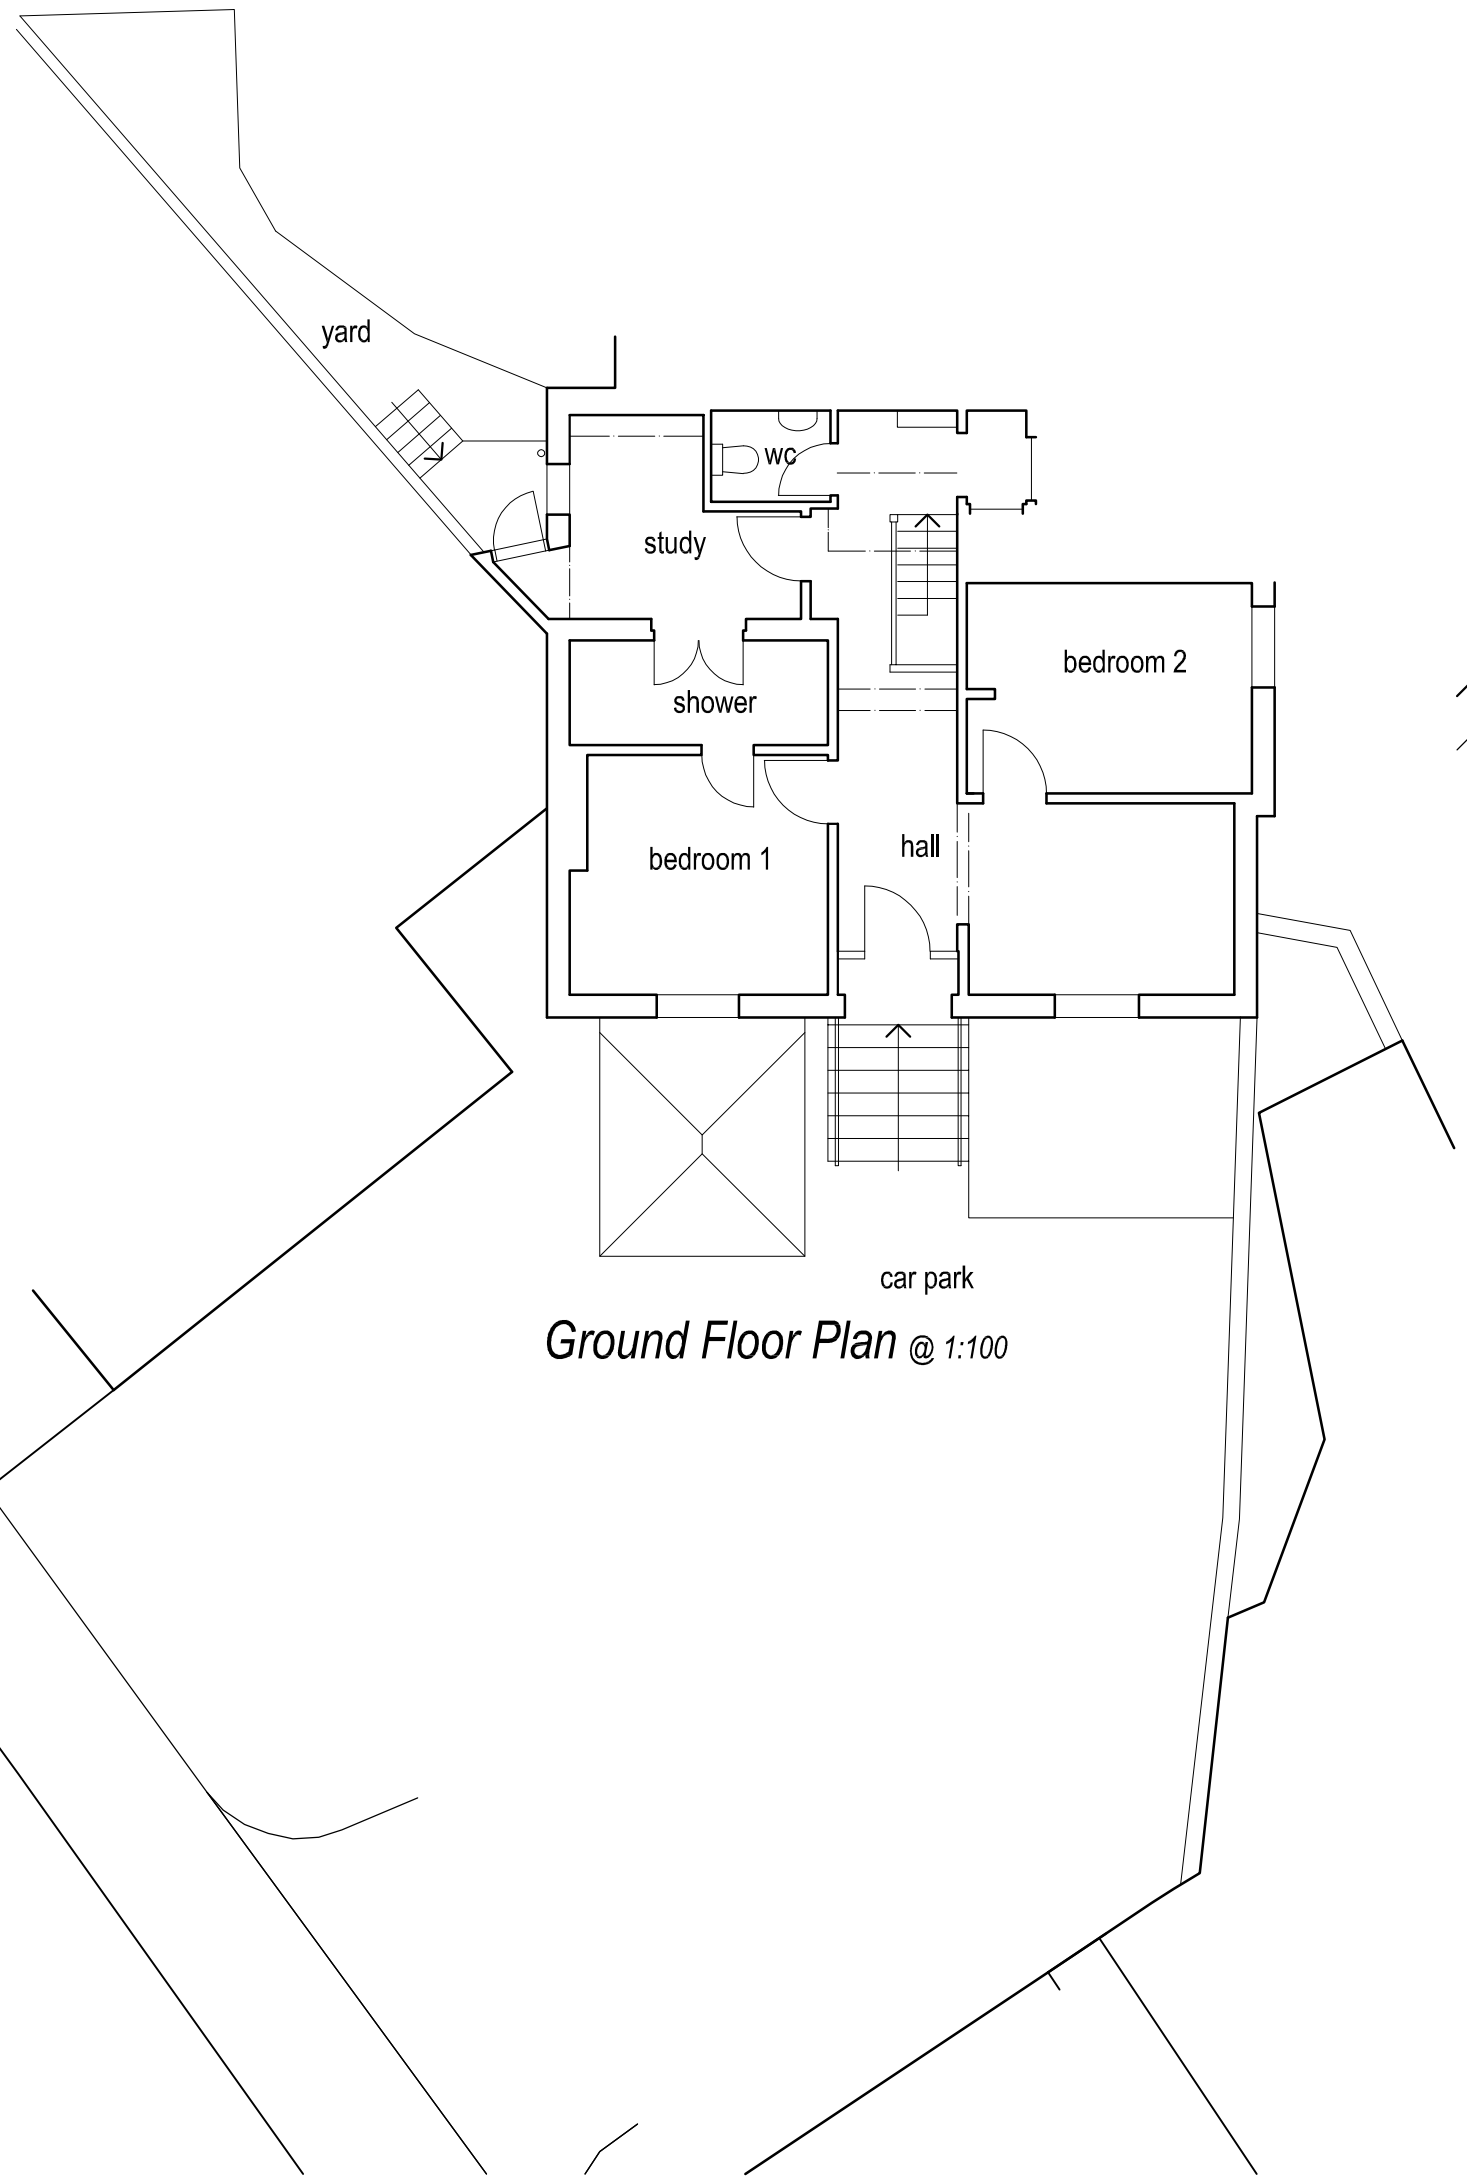

Ground Floor Plan @ 1:100

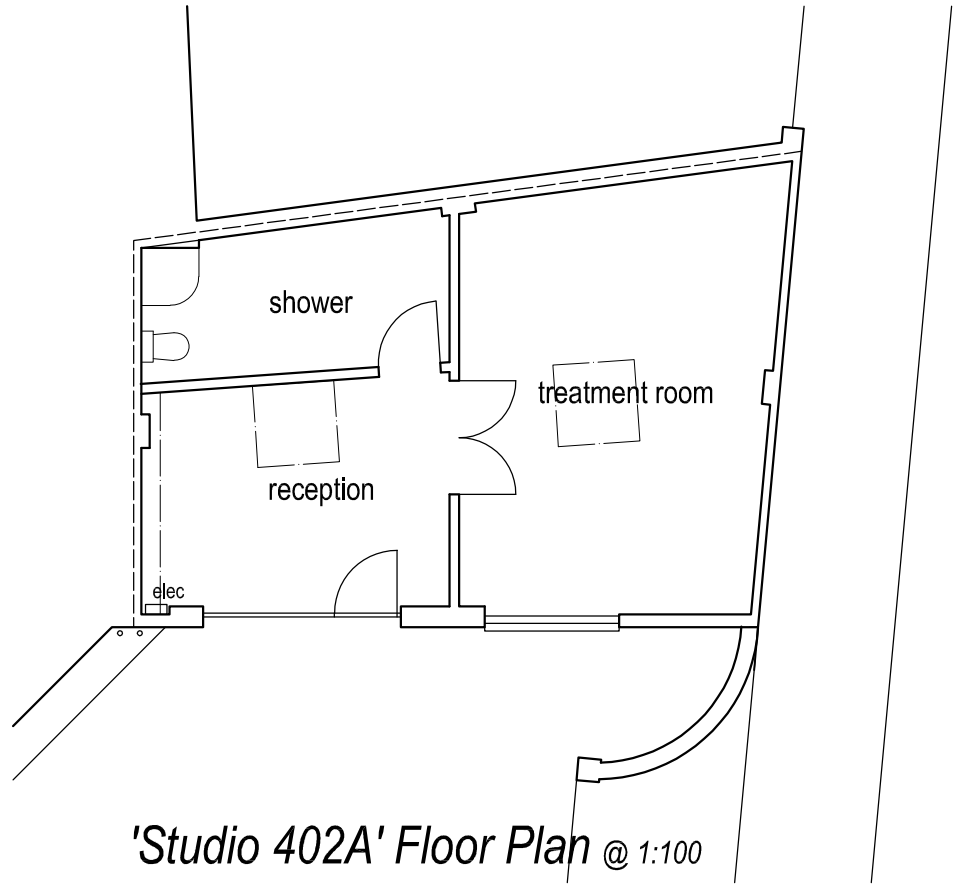

'Studio 402A' Floor Plan @ 1:100

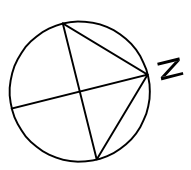



Scale 1:100

Rev	Description	Date

Job Reference	Client
402a Brighton Road Shoreham-By-Sea	Ms King
Drawing Title	**Drawing No** / **Rev**
Plans as Proposed	ADC1299/05

Date	Scale	Dwg Size	Plot Style	Drawn	Checked
20.07.20	1:100	A3	ADC+red	AD	AD

All dimensions to be checked on site ~~and do not scale from this drawing.~~ This drawing should be approved by Local Authority Building Control or other appropriate checking authority prior to commencement of work. This drawing should not be reproduced without the prior consent of the author.

ADC Alistair Dodd Consulting
Architectural Services
72a Beaconsfield Road . Brighton . East Sussex . BN1 6DD
Tel: 01273 669466
Email: info@adcbrighton.co.uk
WWw.adcbrighton.com