

A3 PAPER SIZE

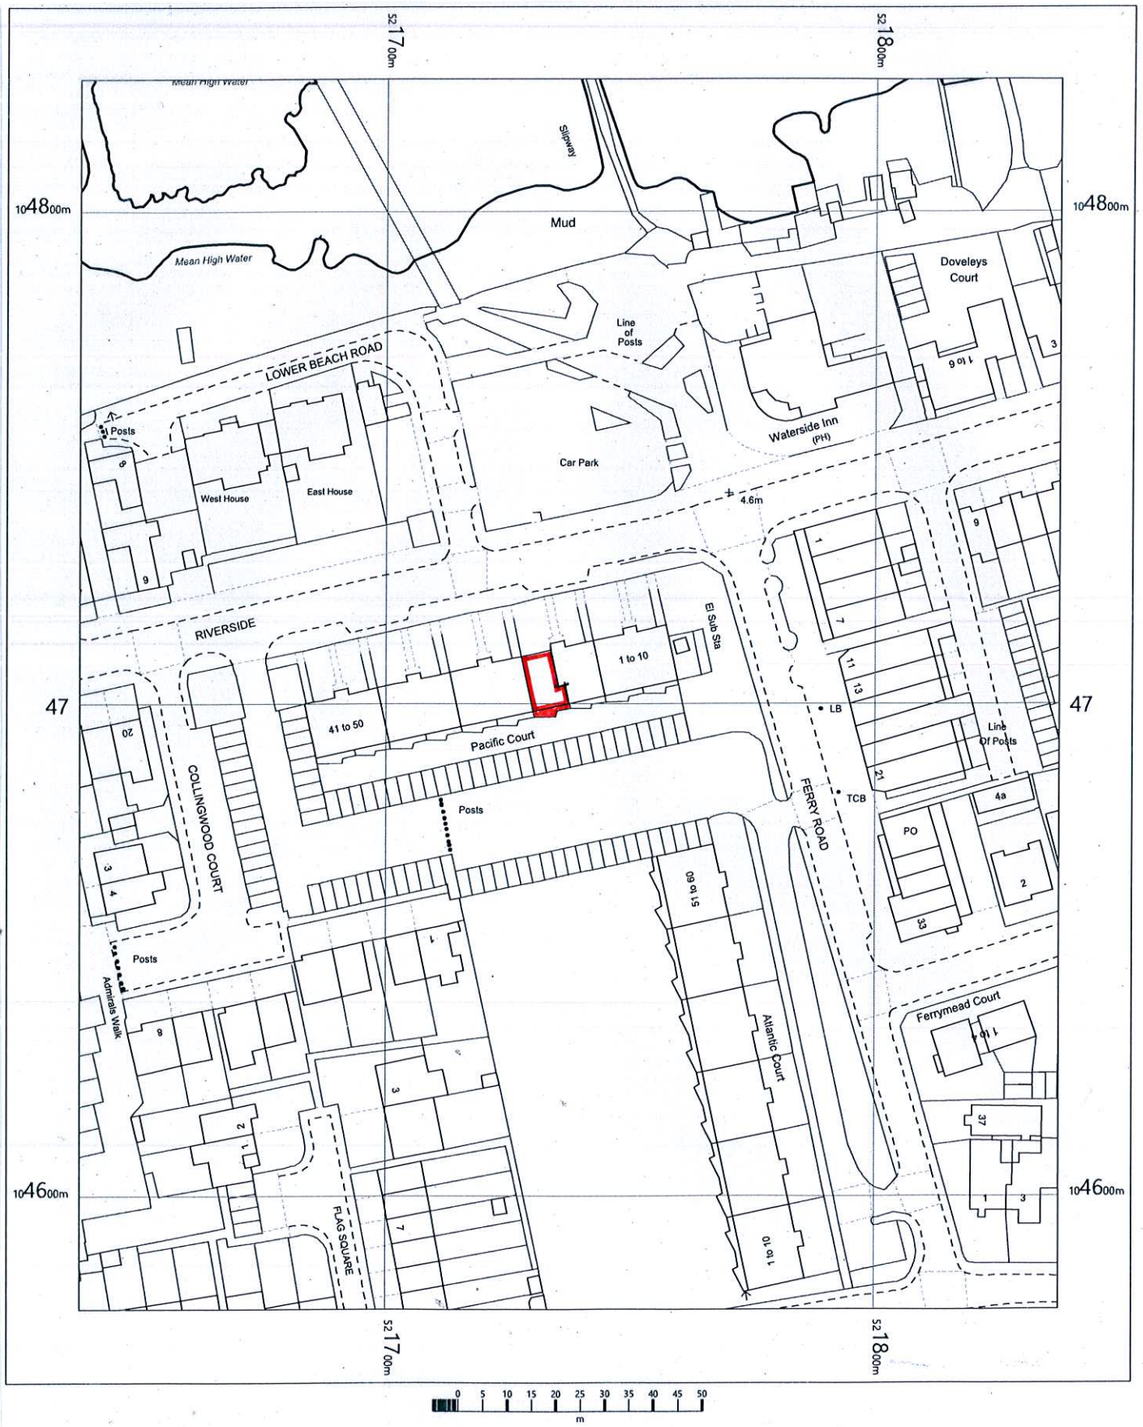

Location Plan 1/1250

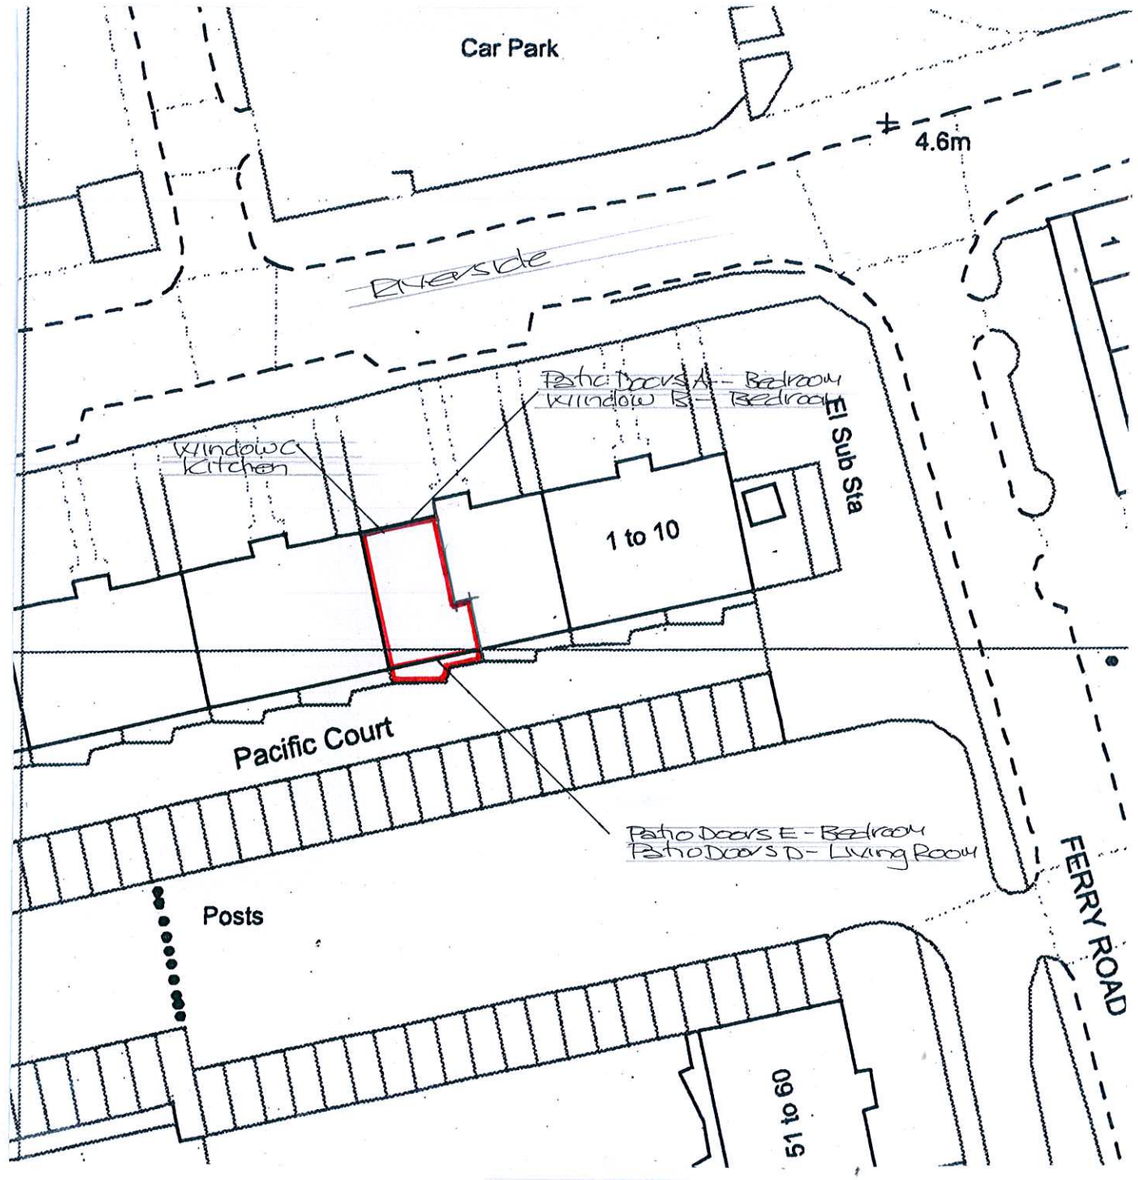

Site Plan 1/500

18 Pacific Court
Riverside
Shoreham by Sea
West Sussex
BN43 5RW

OS MasterMap 1250/2500/10000 scale
Thursday, December 23, 2021, ID: MDP-01010163
www.mapdataportal.co.uk

1:1250 scale print at A4, Centre: 521738 E, 104702 N

©Crown Copyright Ordnance Survey. Licence no. 100019980

N

MAPS@ Aworth
SURVEY CONSULTANTS

18 PACIFIC COURT
RIVERSIDE
SHOREHAM BY SEA
WEST SUSSEX BN43 5RW

Paul Trussler
44 Firle Road
Lancing
West Sussex
BN15 0NZ

Drawing No. 222/18/1