MATERIALS:
White rendered walls
Anthracite grey door, fascias
Grey GRP roof

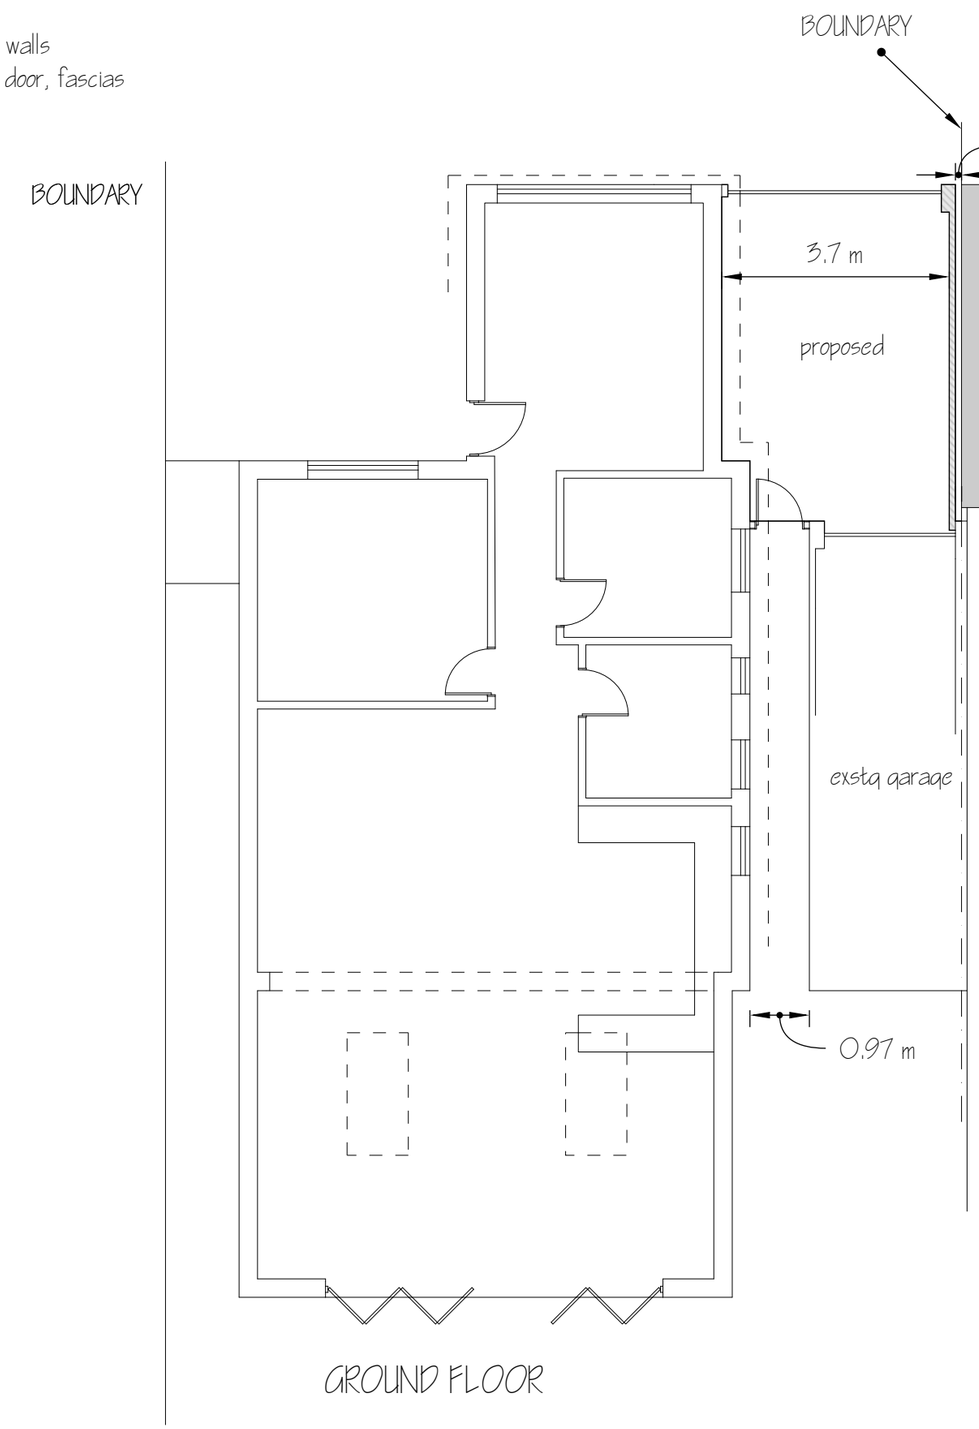

GROUND FLOOR

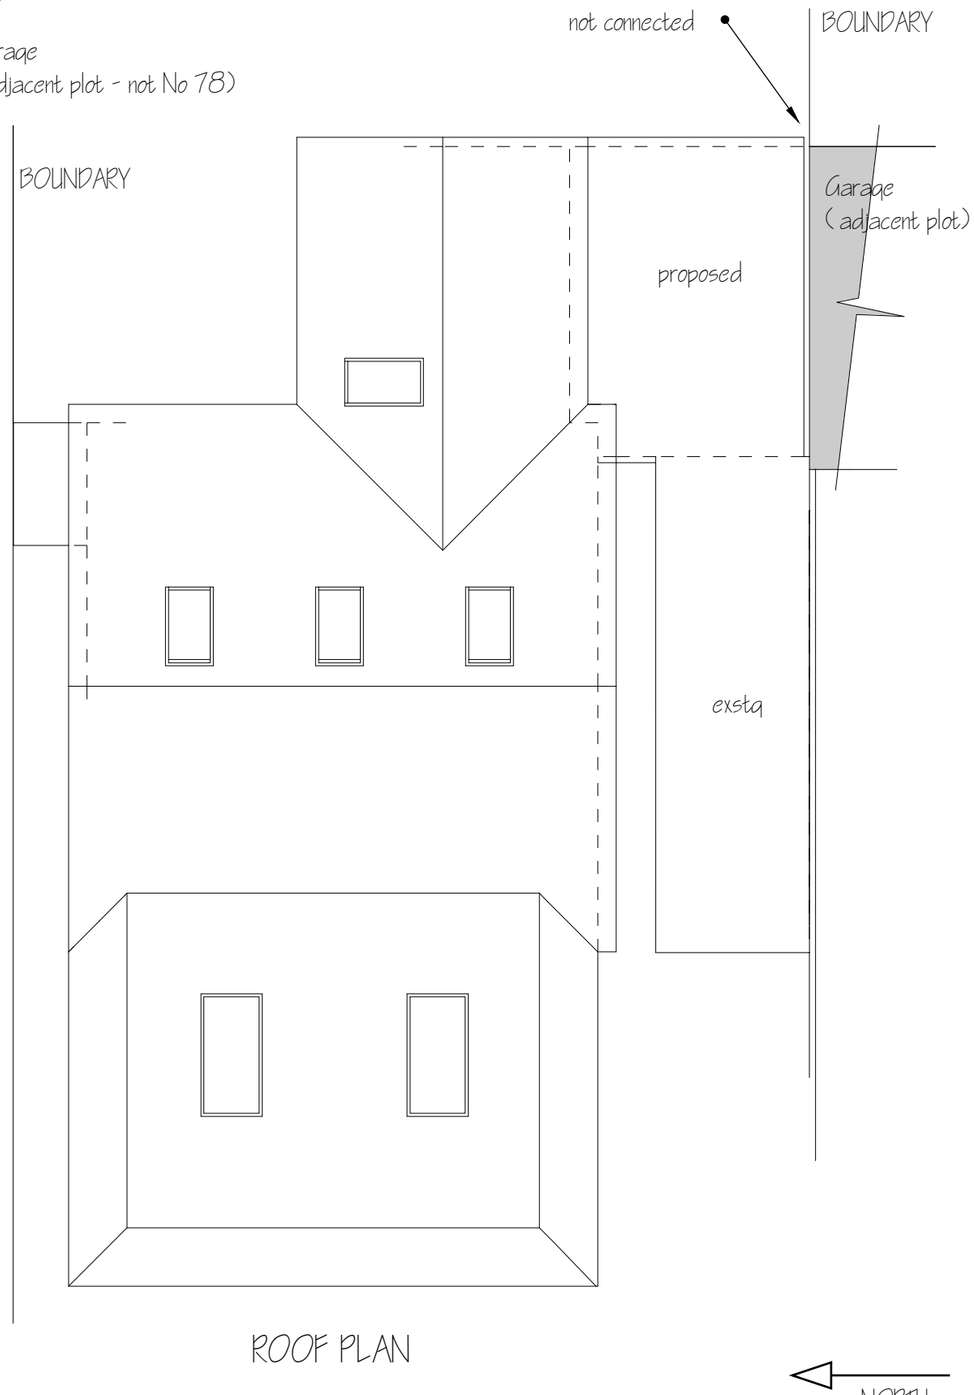

ROOF PLAN

NORTH

deadspace DESIGNS

PROPOSED GARAGE EXTENSION at 78 ADUR AVENUE, WORTHING, WEST SUSSEX, BN13 3LX

DRAWING: PROPOSED PLANS SCALE: 1:100 @ A3 DATE: 05/11/2024 DRWG No. DS/GRANT/02

0 1 2 3 4
scale bar 1:100 @ A3