

NOTE:
The contractor is to check all site dimensions and levels before work starts. Report any discrepancies.

This drawing must be read with and checked against all structural and other specialist drawings, specifications and bills of quantities. Report any discrepancies.


The contractor is to comply with all current British Standards and Building Regulations whether or not specifically stated on these drawings.

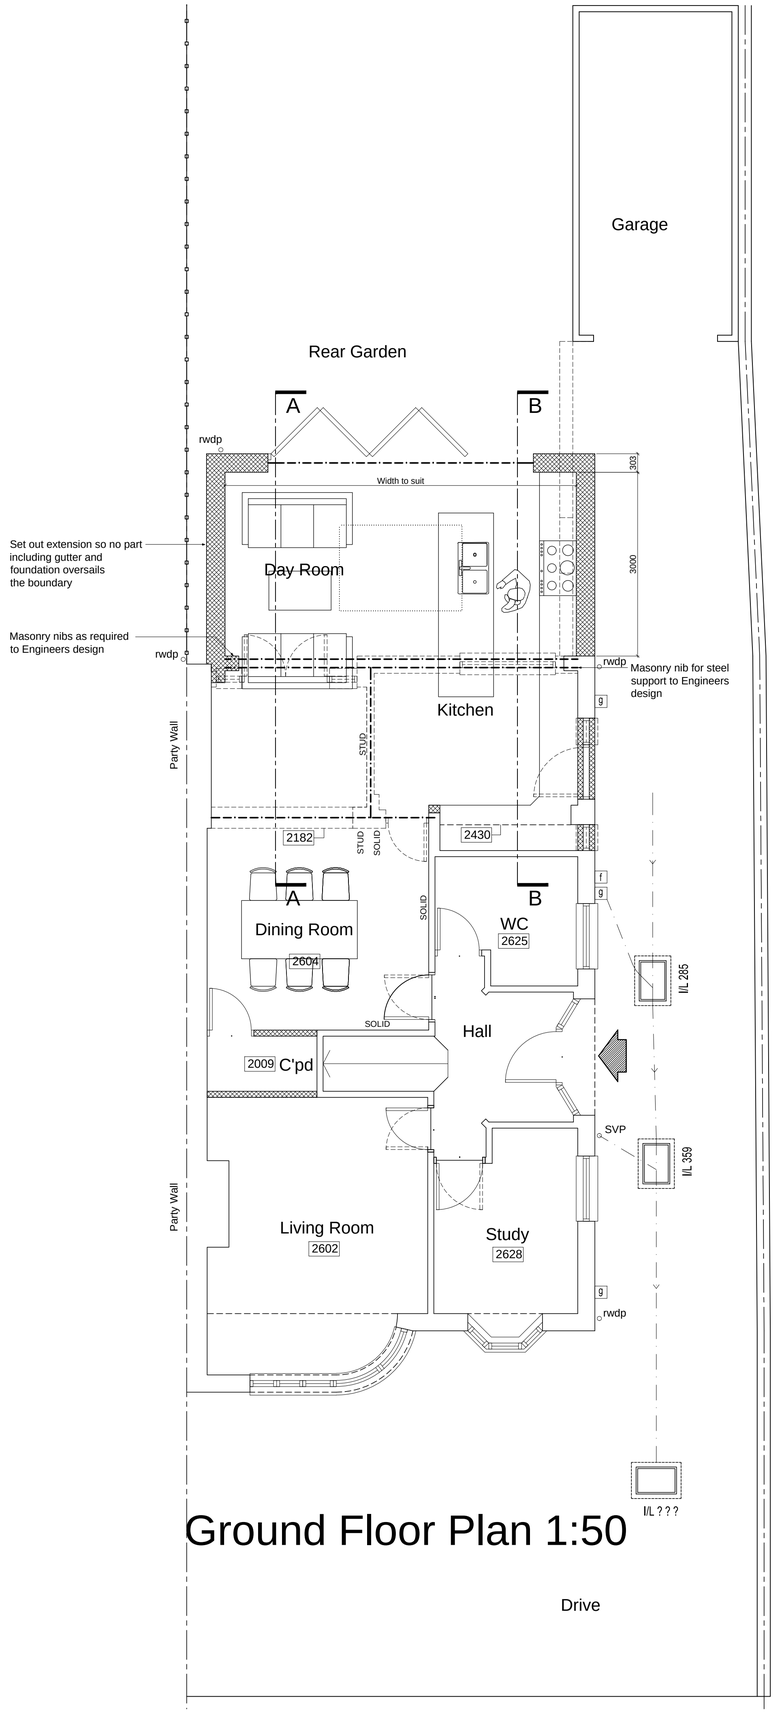

Ground Floor Plan 1:50

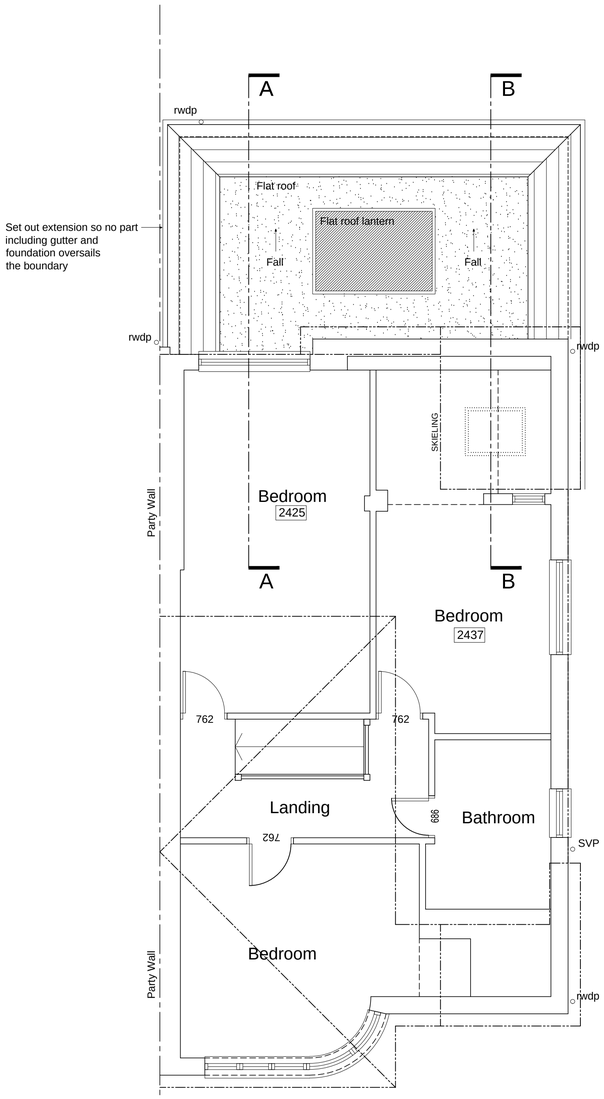

First Floor Plan 1:50

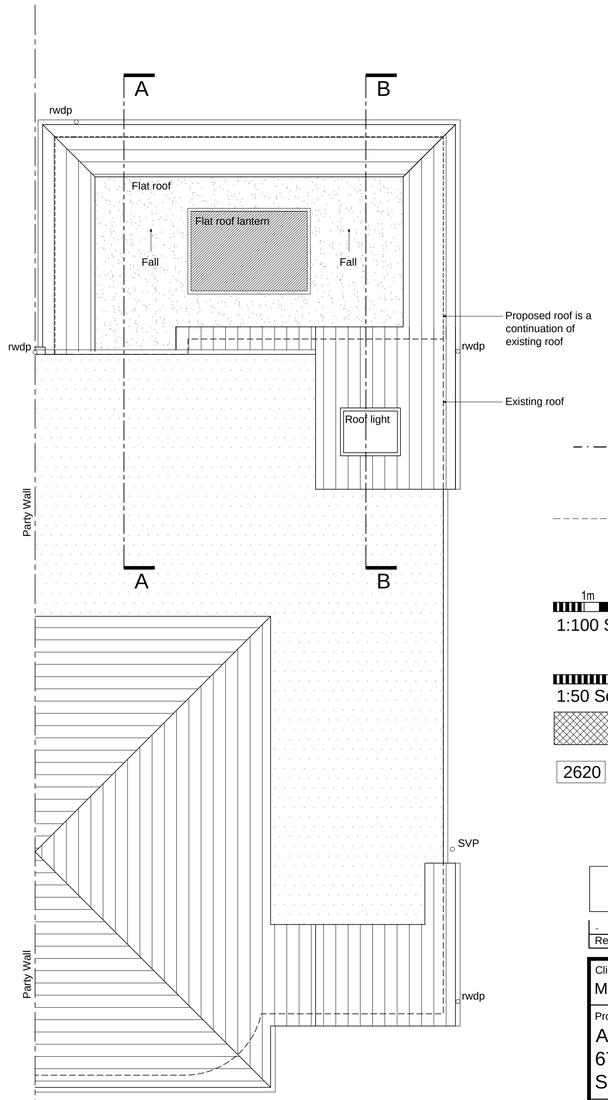

Roof Plan 1:50

INDICATIVE STEEL LOCATIONS

ITEMS SHOWN DASHED TO BE REMOVED

1m 2m 3m 4m 5m
1:100 Scale Bar

1m 2m 3m 4m 5m
1:50 Scale Bar

PROPOSED WALLS

2620 Floor to ceiling spot heights

PLANNING

Rev.	Date	Description	By
-	-	-	-

Client
Mr W Whittington & Miss A Wilton

Project
Alterations To:
67 The Drive
Shoreham-by-Sea

Drawing Title
Plans as Proposed

Copyright of
Sussex Architectural Services
Wicket View
Cuckfield Lane
Warninglid
West Sussex
Tel:(01444) 461355
Email: info@sussexarchitecturalservices.co.uk

Scale 1:50 @ A1
Date May 2018
Drawn -
Drawing Number 18-111-03