
NOTE:
The contractor is to check all site dimensions and levels before work starts. Report any discrepancies.

This drawing must be read with and checked against all structural and other specialist drawings, specifications and bills of quantities. Report any discrepancies.

The contractor is to comply with all current British Standards and Building Regulations whether or not specifically stated on these drawings.

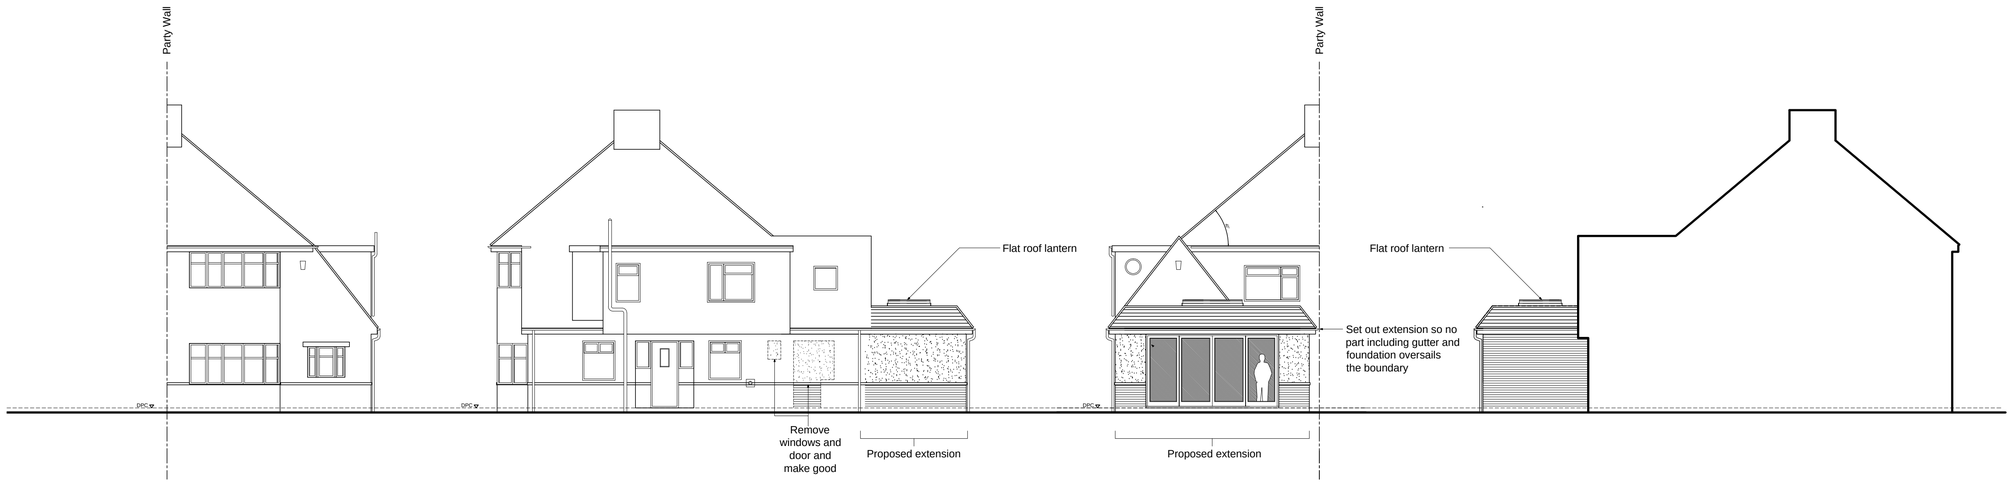



Front Elevation 1:100

Side Elevation 1:100

Rear Elevation 1:100

Side Elevation 1:100 (about Party Wall)

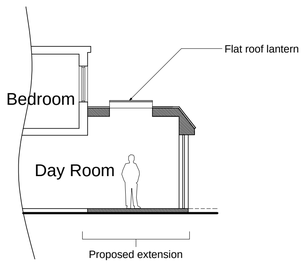


Simple Section A-A 1:100

1m 2m 3m 4m 5m
1:100 Scale Bar

1m 2m 3m 4m 5m
1:50 Scale Bar

Materials:

Roof: Single ply membrane flat roof, tiles to match existing

Walls: Face brickwork and render to match existing

Rainwater goods: White PVCu gutters and downpipes to match existing

Fascia and soffit: White plastic PVCu

Joinery: Powder coated grey Aluminium Bi-fold doors to rear

PLANNING

| Rev. | Date | Description | By |
|---|---|---|---|
| - | - | - | - |

Client
Mr W Whittington & Miss A Wilton

Project
Alterations To:
67 The Drive
Shoreham-by-Sea

Drawing Title
Elevations and Simple Section as Proposed

Copyright of:
Sussex Architectural Services
Wicket View
Cuckfield Lane
Warninglid
West Sussex
Tel:(01444) 461355
Email: info@sussexarchitecturalservices.co.uk

Scale 1:50 @ A1
Date May 2018
Drawn -
Drawing Number 18-111-04