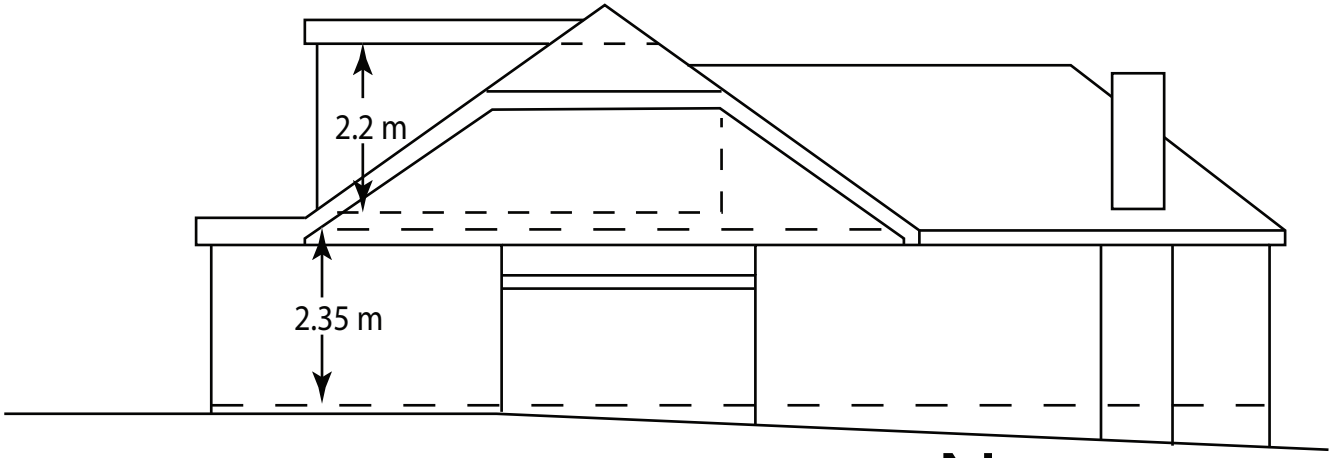

PROPOSED SECTION. SCALE 1-100

N

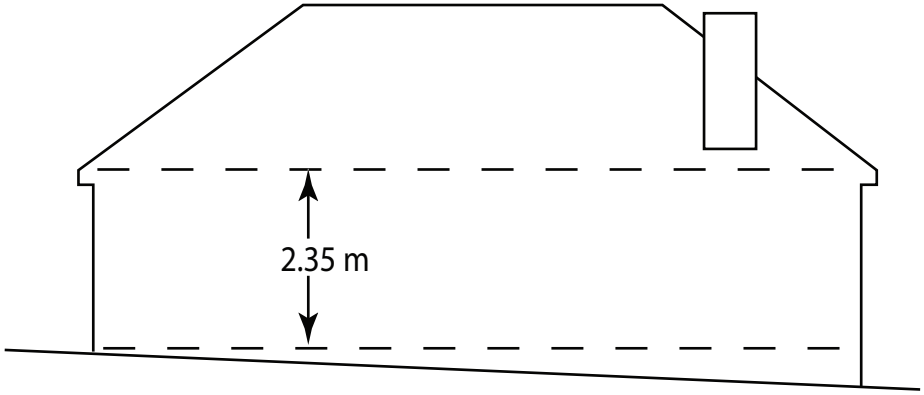

EXISTING SECTION. SCALE 1-100

N

1m 2m 3m 4m 5m 6m 7m 8m 9m 10m

1:100 Scale Bar

© copyright-N. LACEY

33 LIME TREE AVENUE
WORTHING

Drawing Title:
EXISTING & PROPOSED SECTION PLAN

SECTION PLAN. SCALE 1:100

SECTION PLANS	**SCALE**	**1:100**	**A4**	Drawing No.- **33LTA.SP**	Rev:2	**Date:- 26-10-2025**